SEC. 4 T4N. R2E.

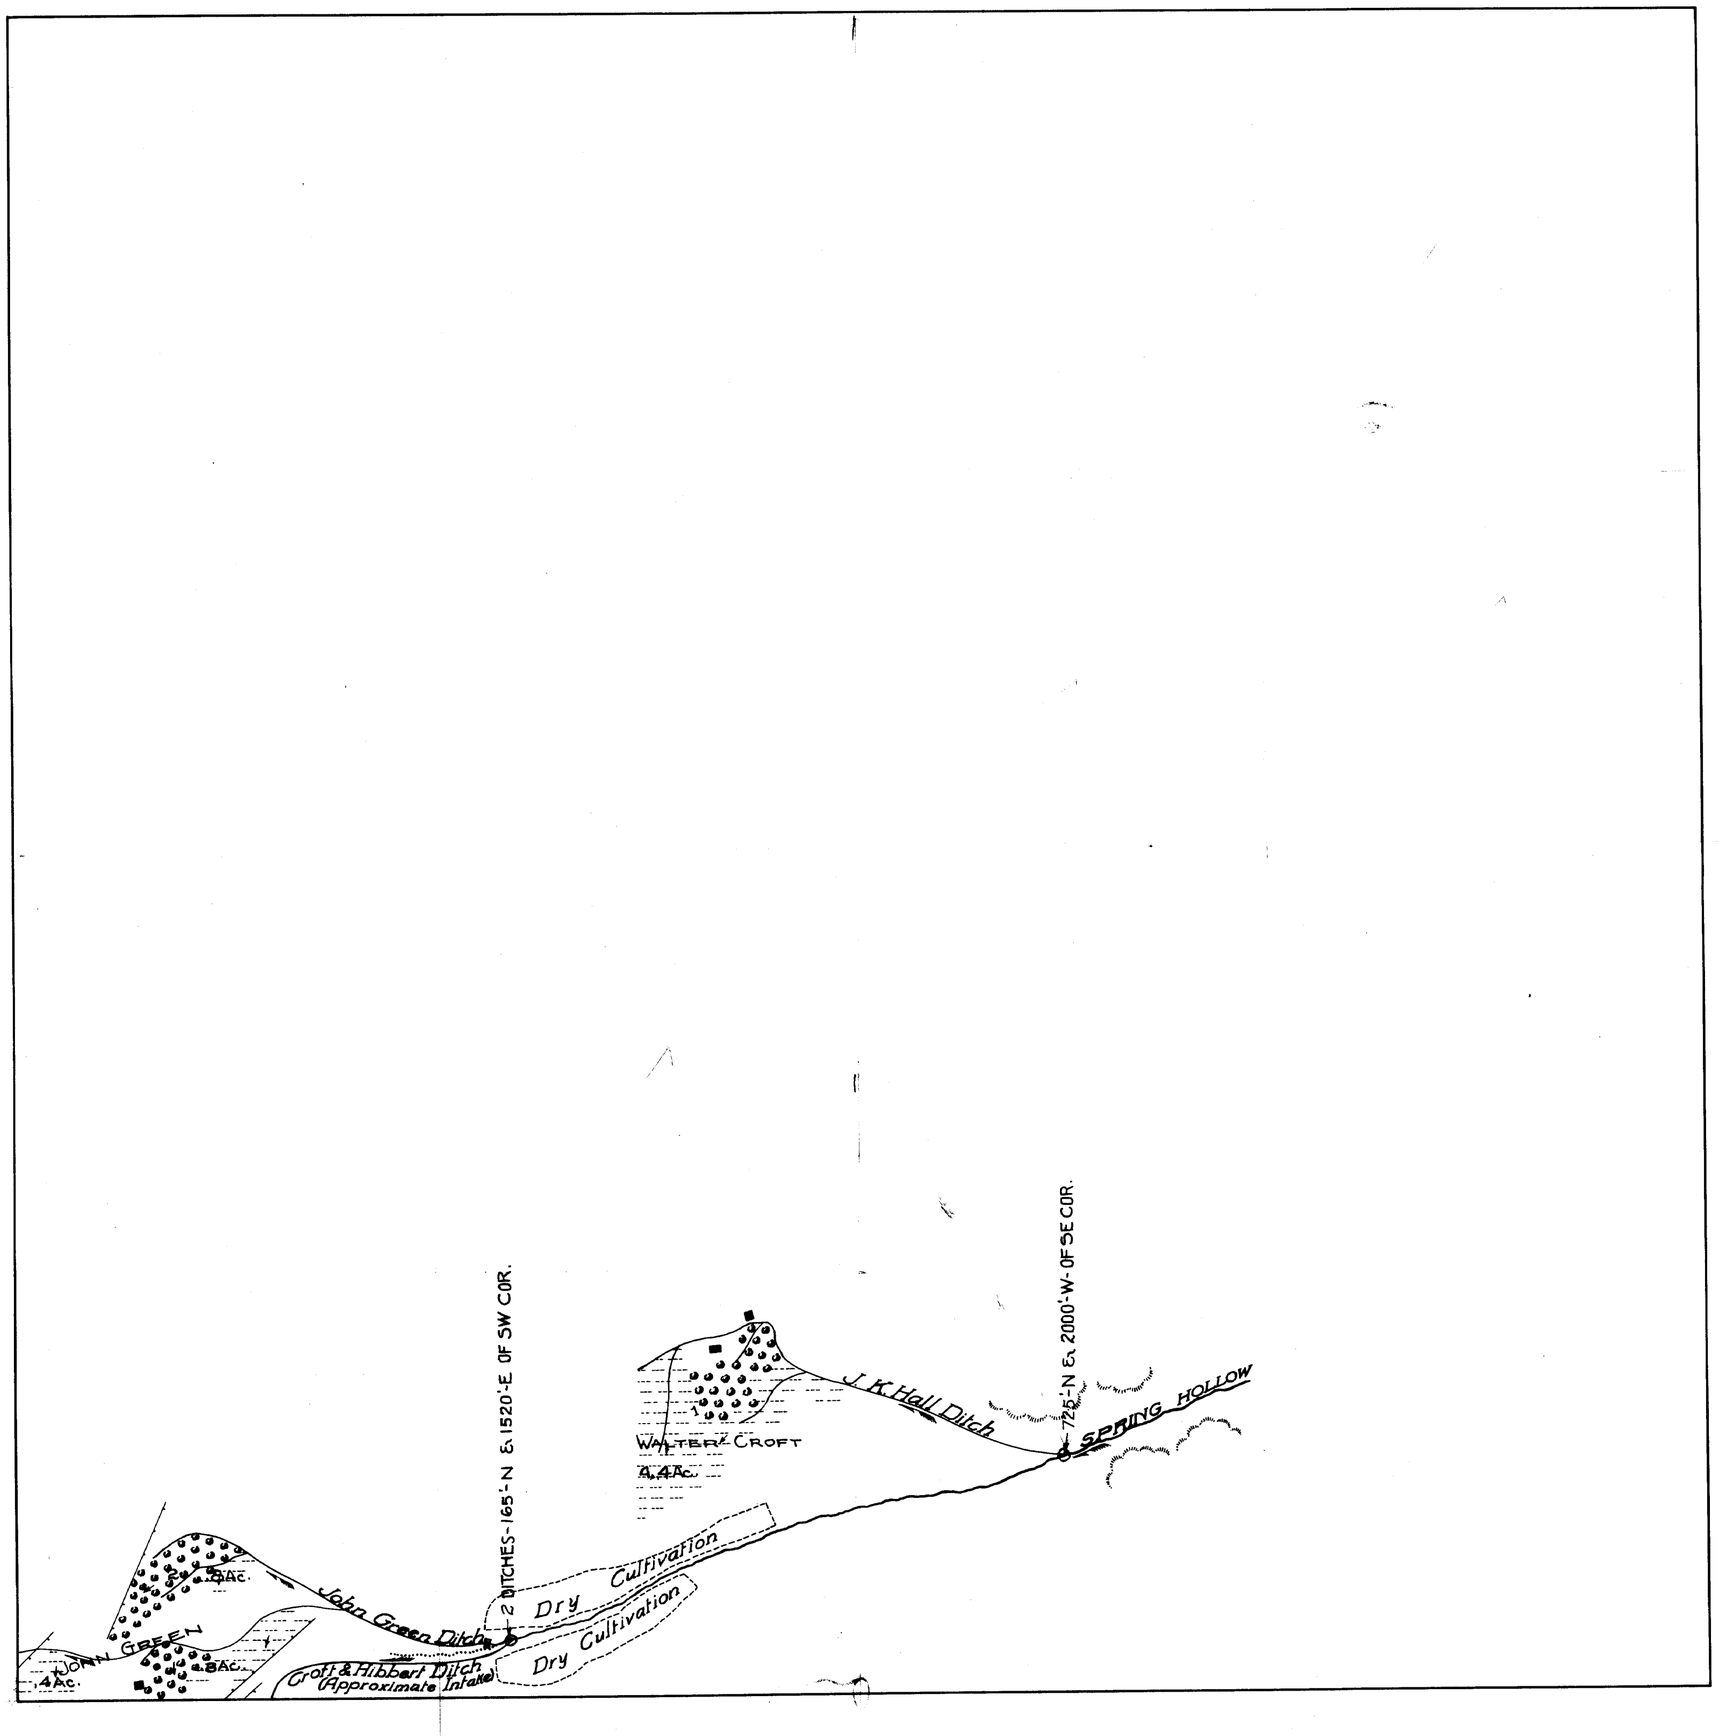
2 DITCHES-165'-N & 1520'-E OF SW COR.
725'-N & 2000'-W OF SE COR.
J. K. Hall Ditch
SPRING HOLLOW
WALTER CROFT
4.4Ac.
Dry Cultivation
Dry Cultivation
John Green Ditch
JOHN GREEN
.8Ac.
.8Ac.
.4Ac.
Croft & Hibbert Ditch
(Approximate Intake)