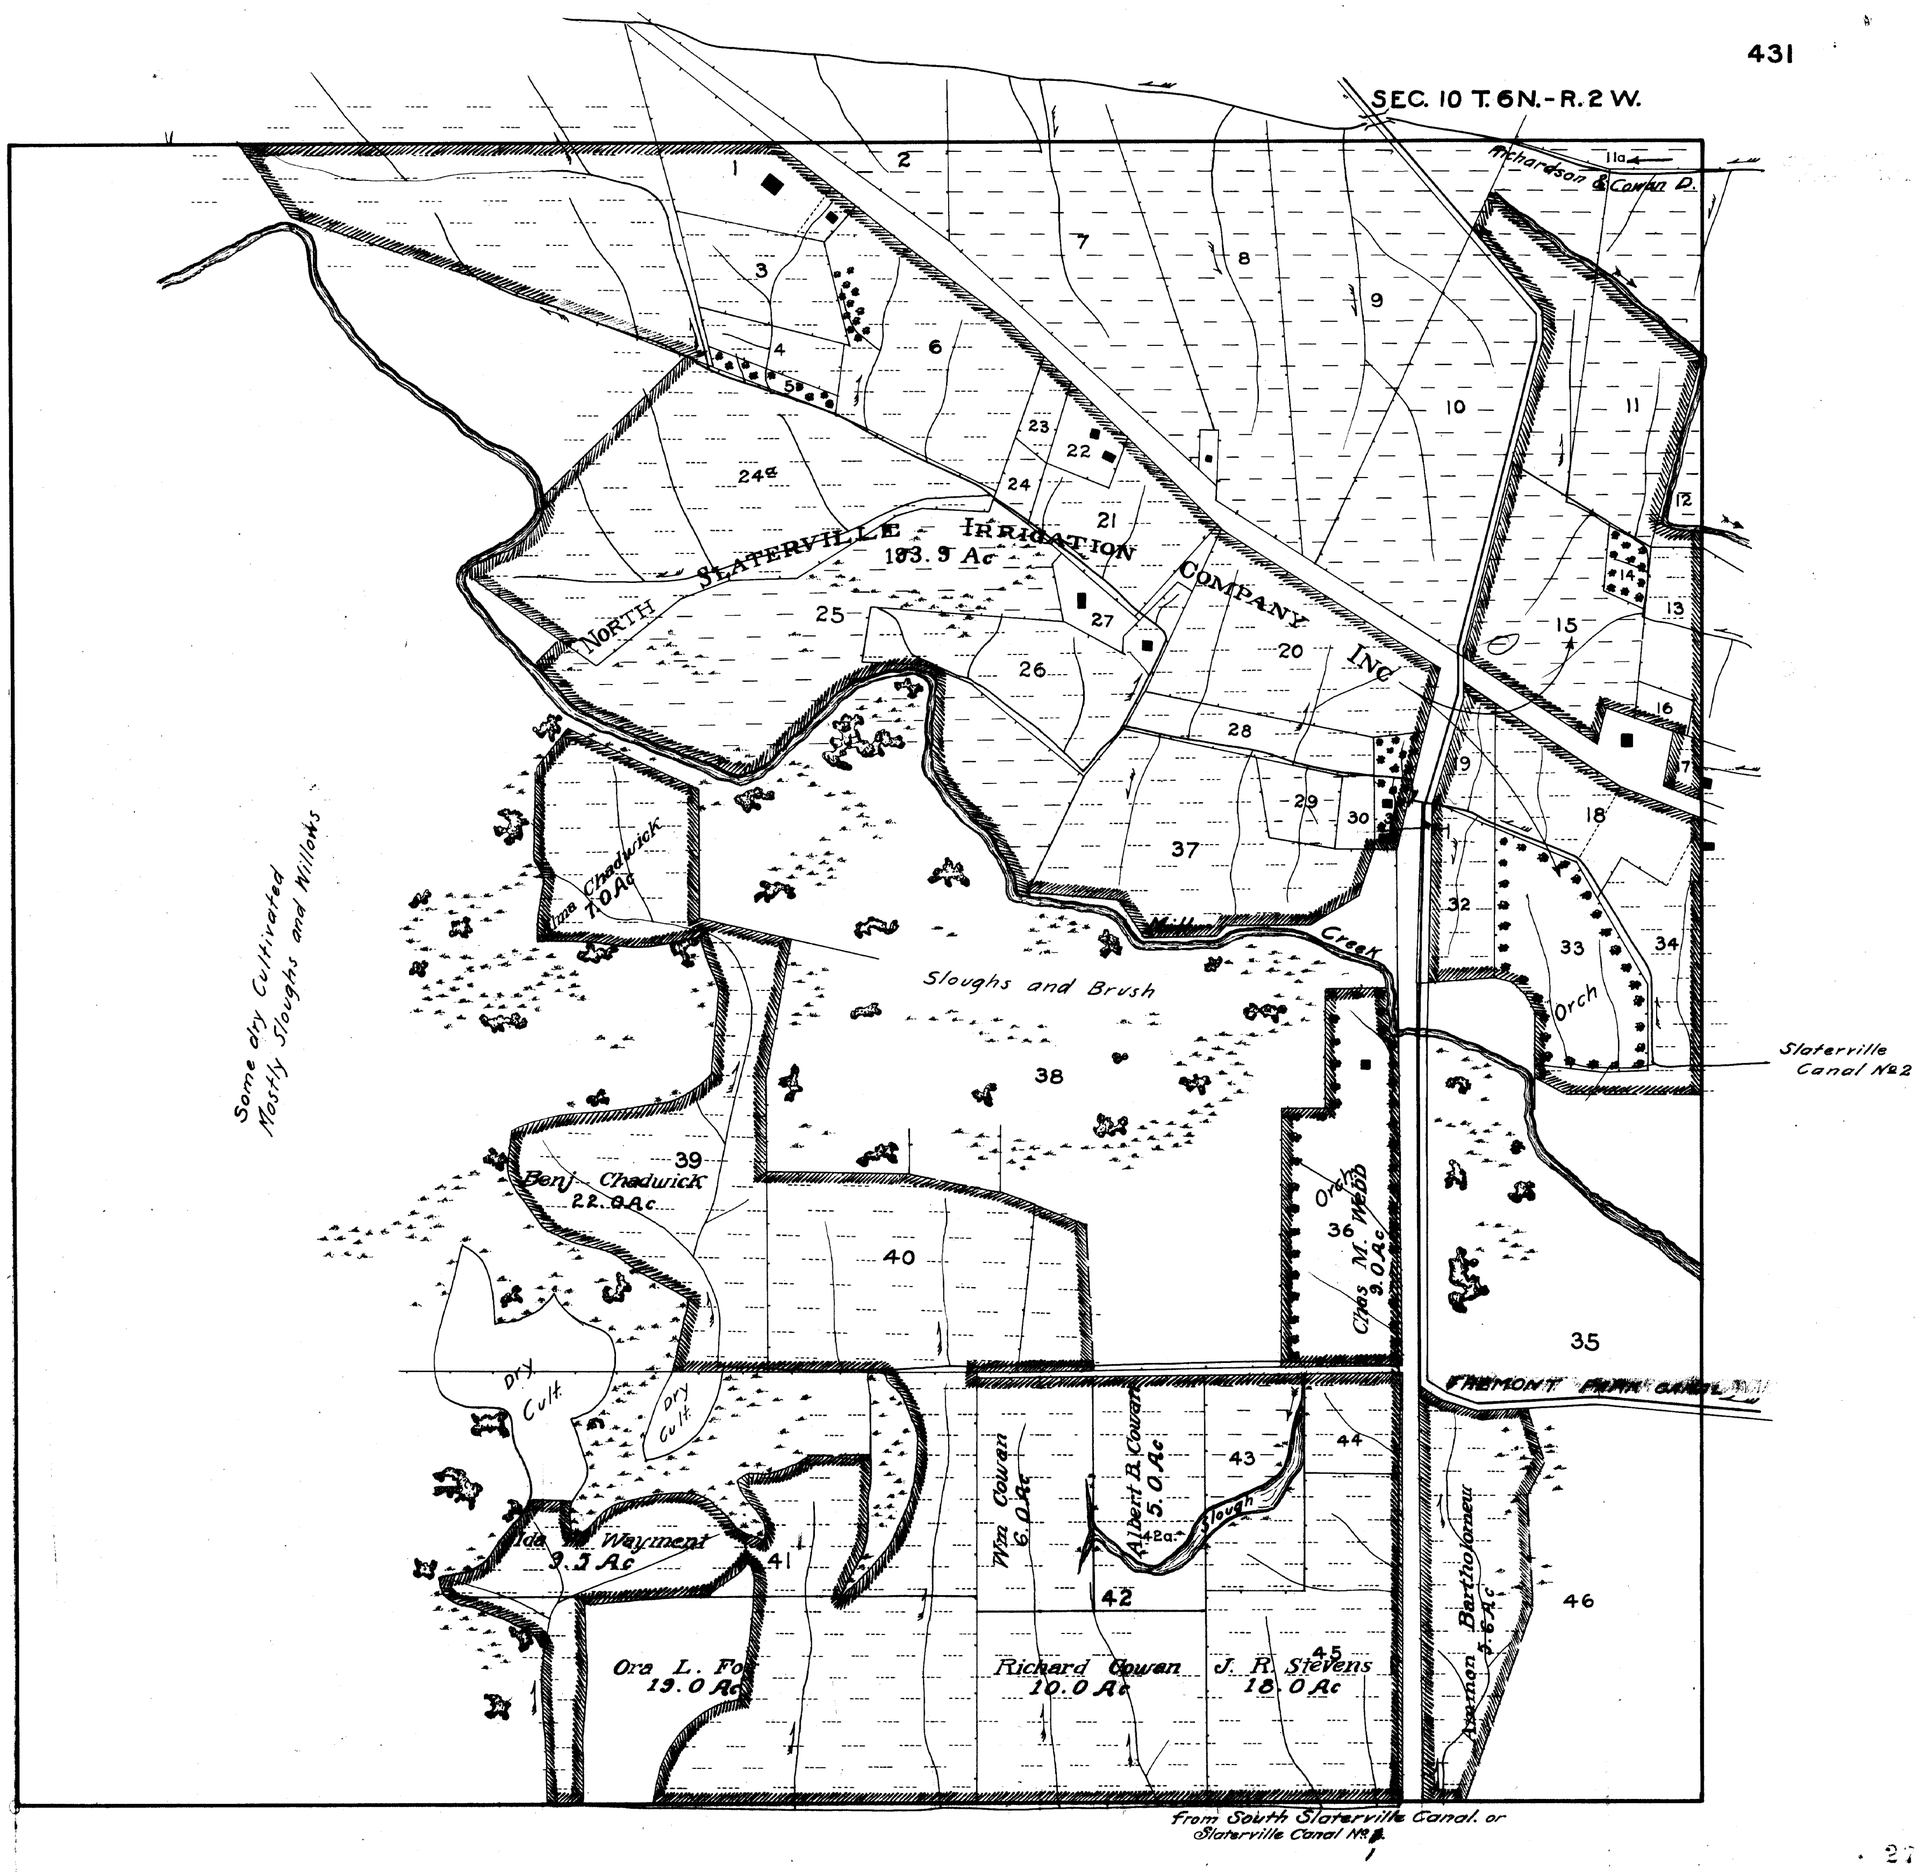
SEC. 10 T. 6N.-R. 2 W.
Richardson & Cowan P.
NORTH SLATERVILLE IRRIGATION COMPANY INC
183.9 Ac
Some dry Cultivated
Mostly Sloughs and Willows
Chadwick 7.0 Ac
Sloughs and Brush
Mill Creek
Orch
Slaterville Canal No 2
Benj Chadwick 22.0 Ac
Chas M. Webb 9.0 Ac
Dry Cult.
Dry Cult.
Ida M. Wayment 9.3 Ac
Wm Cowan 6.0 Ac
Albert B. Cowan 5.0 Ac
4 Ac
Slough
Ora L. Fo 13.0 Ac
Richard Cowan 10.0 Ac
J. R. Stevens 18.0 Ac
Vernon Bartholomew 5.6 Ac
FREMONT FARM CANAL
From South Slaterville Canal. or
Slaterville Canal No 1

27