SEC. 9 T. 2 N. R. 5 E.

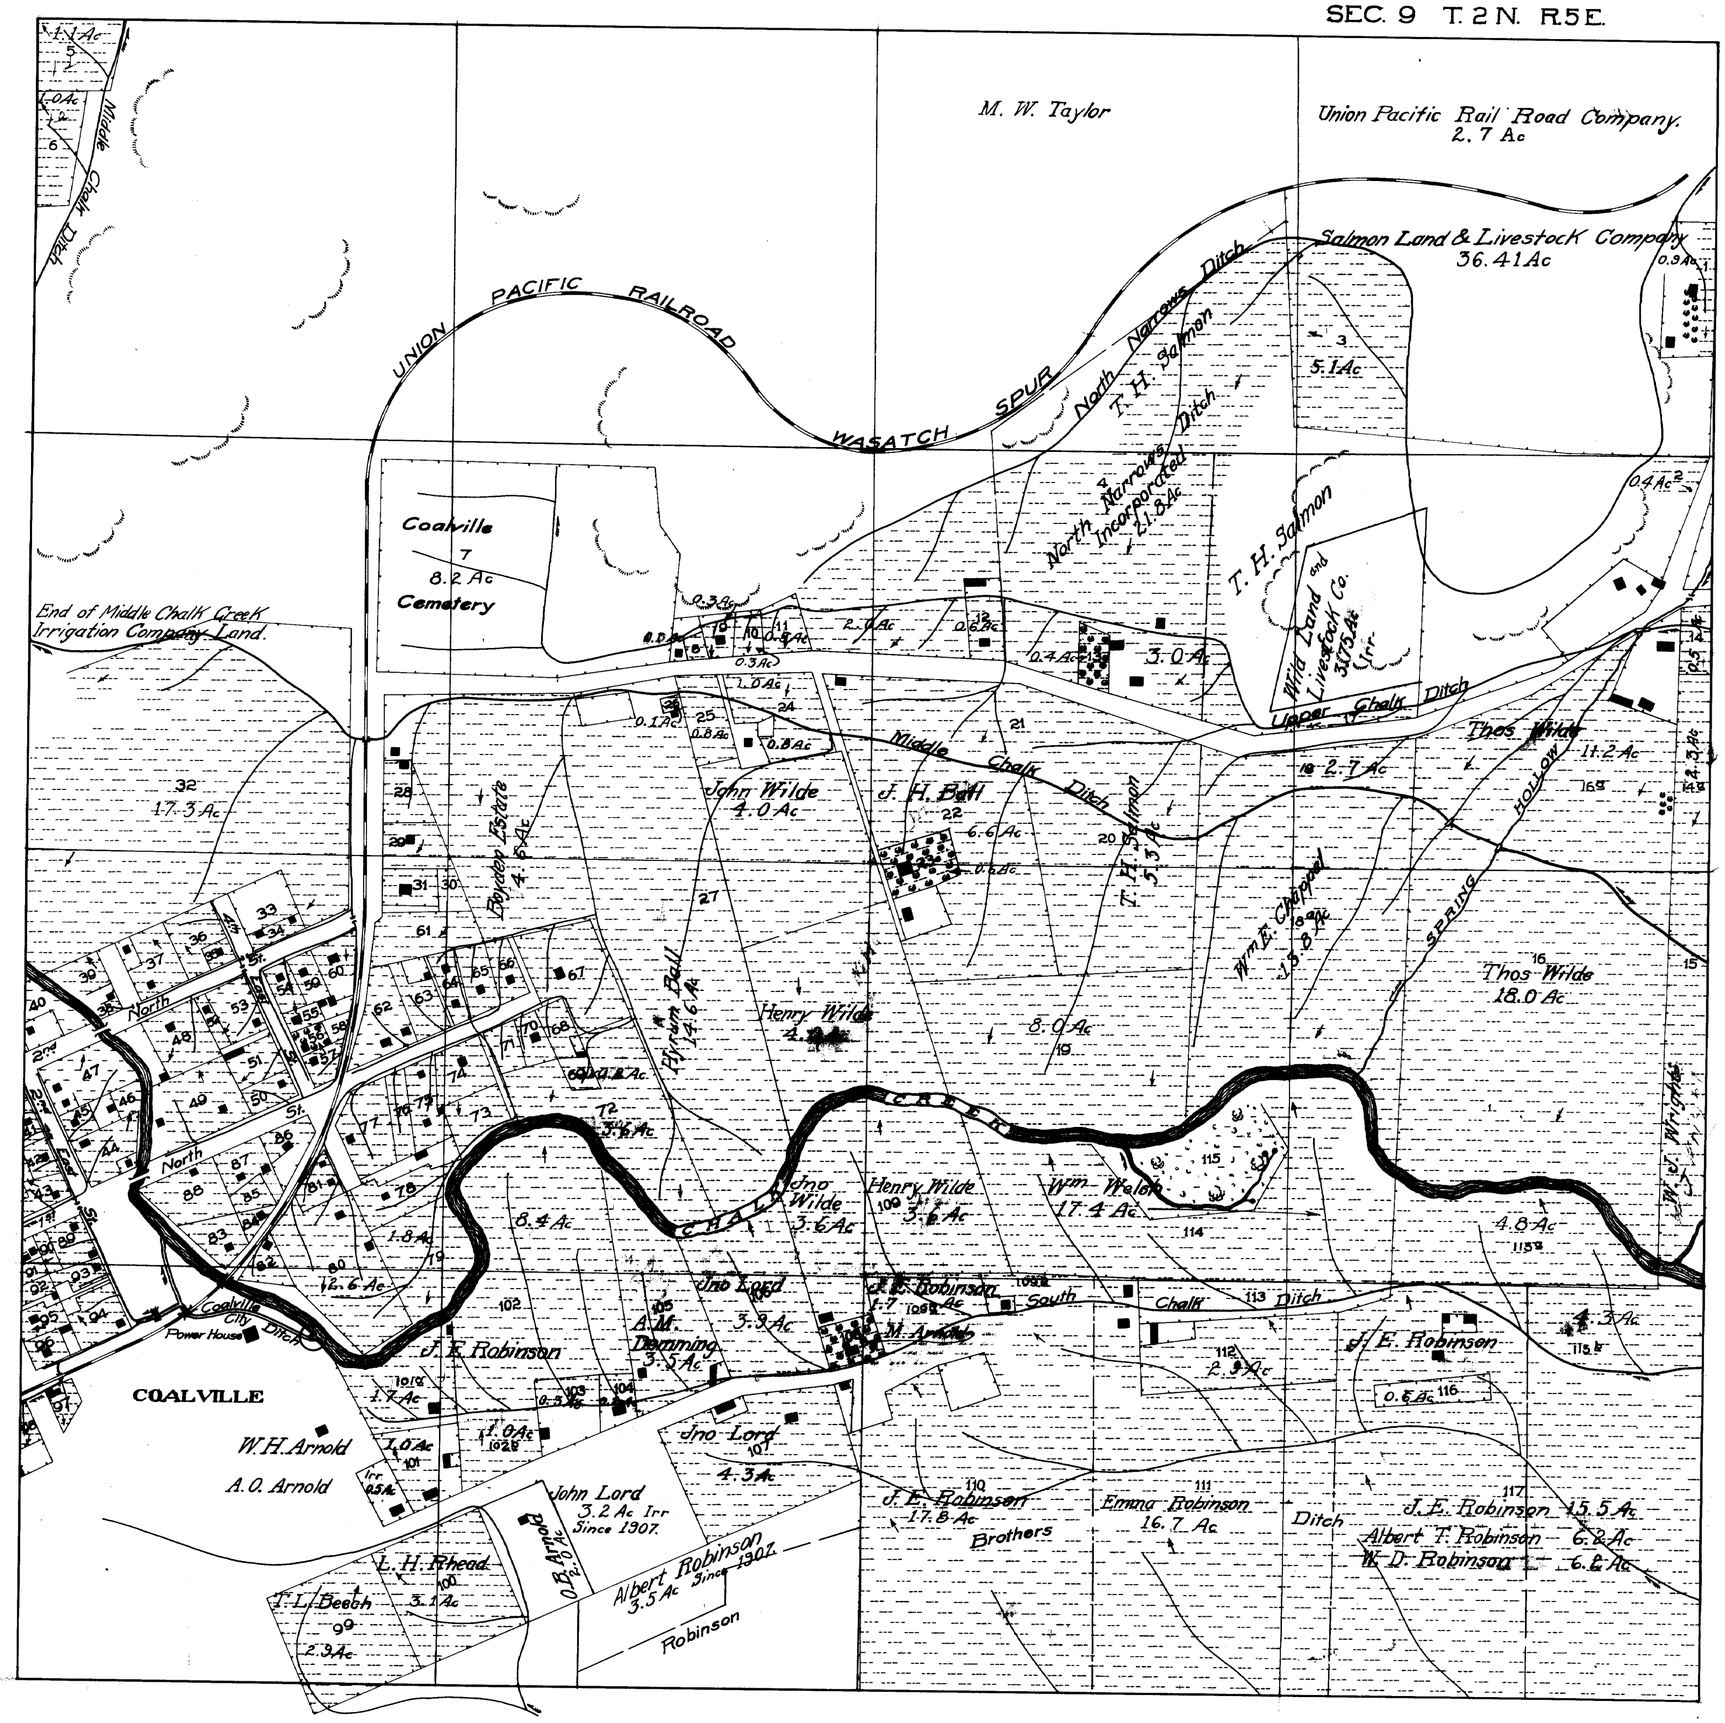
M. W. Taylor
Union Pacific Rail Road Company. 2.7 Ac
Salmon Land & Livestock Company 36.41 Ac
UNION PACIFIC RAILROAD
WASATCH SPUR
North Narrows Ditch
T. H. Salmon
North Narrows Ditch Incorporated 21.8 Ac
T. H. Salmon
Wild Land and Livestock Co. 3.75 Ac Irr.
Coalville 7 8.2 Ac Cemetery
End of Middle Chalk Creek Irrigation Company Land.
Middle Chalk Ditch
Upper Chalk Ditch
Thos Wilde 11.2 Ac
John Wilde 4.0 Ac
J. H. Ball
Boyden Estate 4.6 Ac
T. H. Salmon 5.3 Ac
Wm E. Chappel 13.8 Ac
SPRING HOLLOW
Thos Wilde 18.0 Ac
Henry Wilde
Hyrum Ball 14.6 Ac
8.0 Ac
CHALK CREEK
Jno Wilde 3.6 Ac
Henry Wilde 3.6 Ac
Wm Welch 17.4 Ac
W. J. Wright
Jno Lord 3.9 Ac
J. E. Robinson
A. M. Demming 3.5 Ac
South Chalk Ditch
J. E. Robinson
Coalville City Ditch
Power House
COALVILLE
W. H. Arnold
A. O. Arnold
Jno Lord 4.3 Ac
John Lord 3.2 Ac Irr Since 1907.
O. B. Arnold 2.0 Ac
Albert Robinson 3.5 Ac Since 1907
Robinson
L. H. Rhead 3.1 Ac
T. L. Beech 2.9 Ac
J. E. Robinson 17.8 Ac
Brothers
Emma Robinson 16.7 Ac
Ditch
J. E. Robinson 15.5 Ac
Albert T. Robinson 6.2 Ac
W. D. Robinson 6.2 Ac