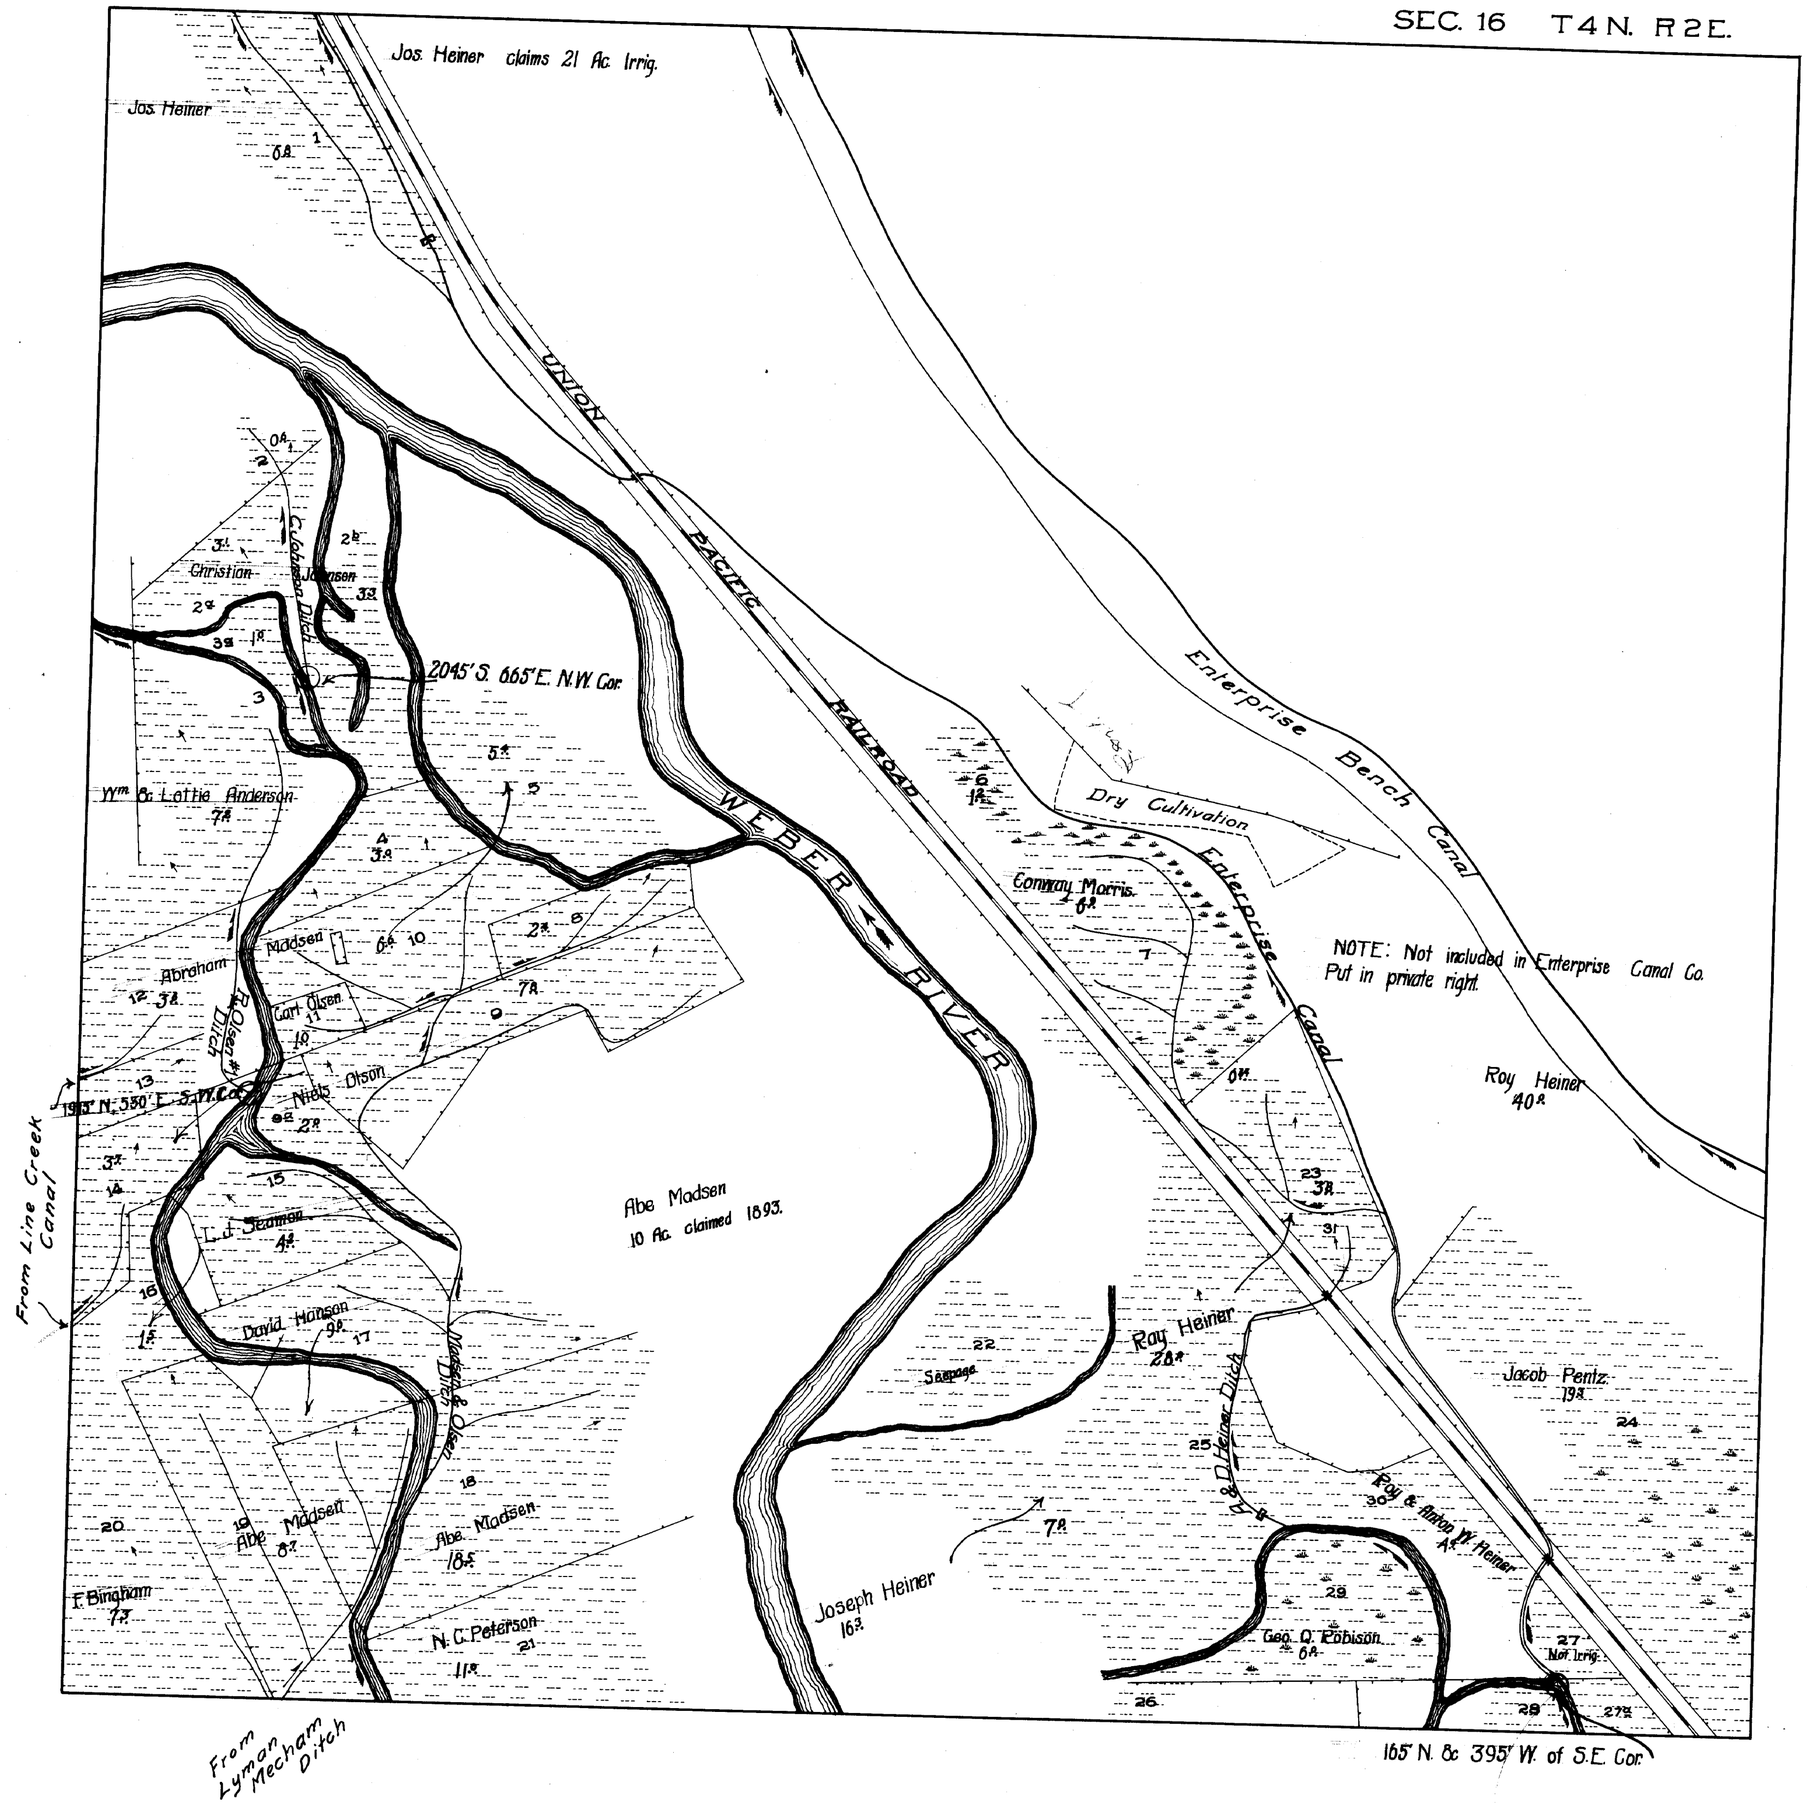
SEC. 16 T4N. R2E.
Jos. Heiner claims 21 Ac. Irrig.
Jos. Heiner
UNION PACIFIC RAILROAD
WEBER RIVER
Enterprise Bench Canal
Dry Cultivation
Enterprise Canal
Conway Morris
NOTE: Not included in Enterprise Canal Co. Put in private right.
Roy Heiner 40
Christian
Johnson
C. Johnson Ditch
2045' S. 665' E. N.W. Cor.
Wm & Lottie Anderson
Abraham
Madsen
Carl Olsen
R. Olsen Ditch
Niels Olson
1915' N. 530' E. S.W. Cor.
From Line Creek Canal
L. J. Seamon
David Hanson
Abe Madsen 10 Ac. claimed 1893.
Madsen & Olsen Ditch
Abe Madsen
Abe Madsen
F. Bingham
N. C. Peterson
Seepage
Ray Heiner
A. & D. Heiner Ditch
Jacob Pentz
Roy & Anton W. Heiner
Joseph Heiner
Geo. O. Robison
Not Irrig.
165' N. & 395' W. of S.E. Cor.
From Lyman Mecham Ditch