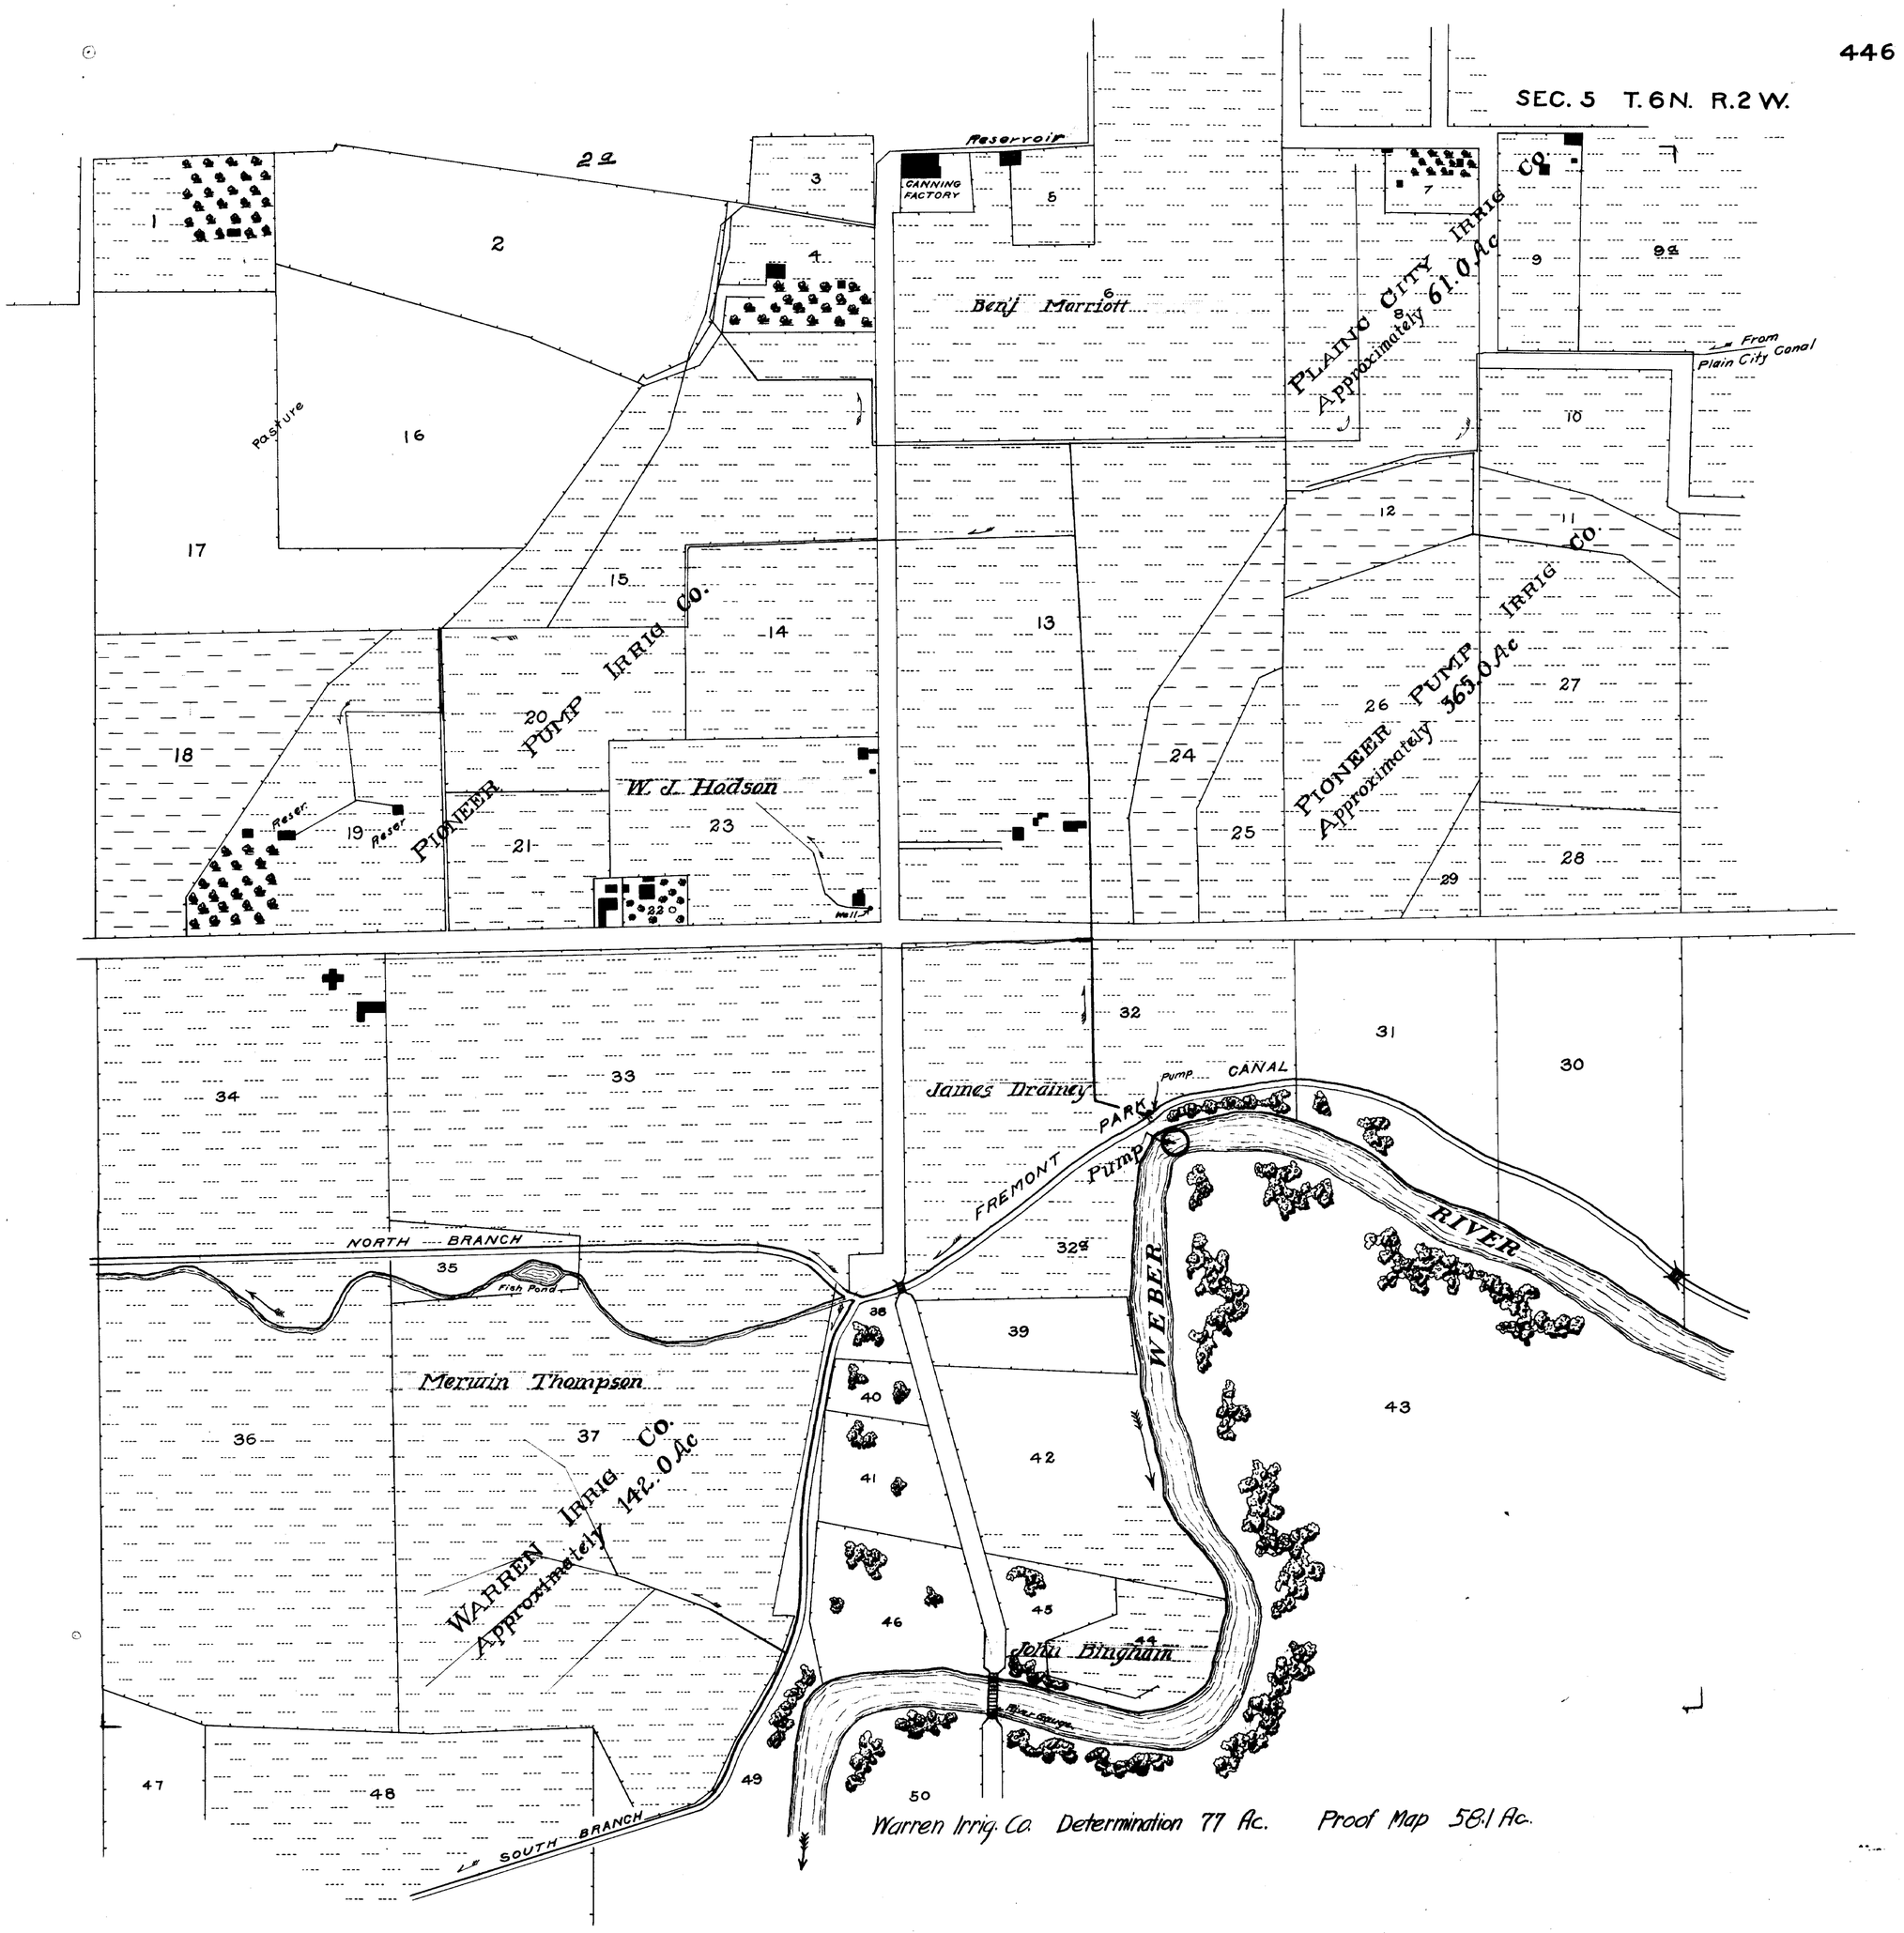
SEC. 5 T. 6 N. R. 2 W.
Reservoir
CANNING FACTORY
Benj Marriott
PLAIN CITY IRRIG CO.
Approximately 61.0 Ac
From Plain City Canal
Pasture
PIONEER PUMP IRRIG CO.
W. L. Hadson
PIONEER PUMP IRRIG CO.
Approximately 365.0 Ac
Reser.
Well
James Drainey
PARK
Pump
CANAL
FREMONT
WEBER RIVER
NORTH BRANCH
Fish Pond
Merwin Thompson
WARREN IRRIG. CO.
Approximately 142.0 Ac
John Bingham
River Gauge
SOUTH BRANCH
Warren Irrig. Co. Determination 77 Ac. Proof Map 58.1 Ac.