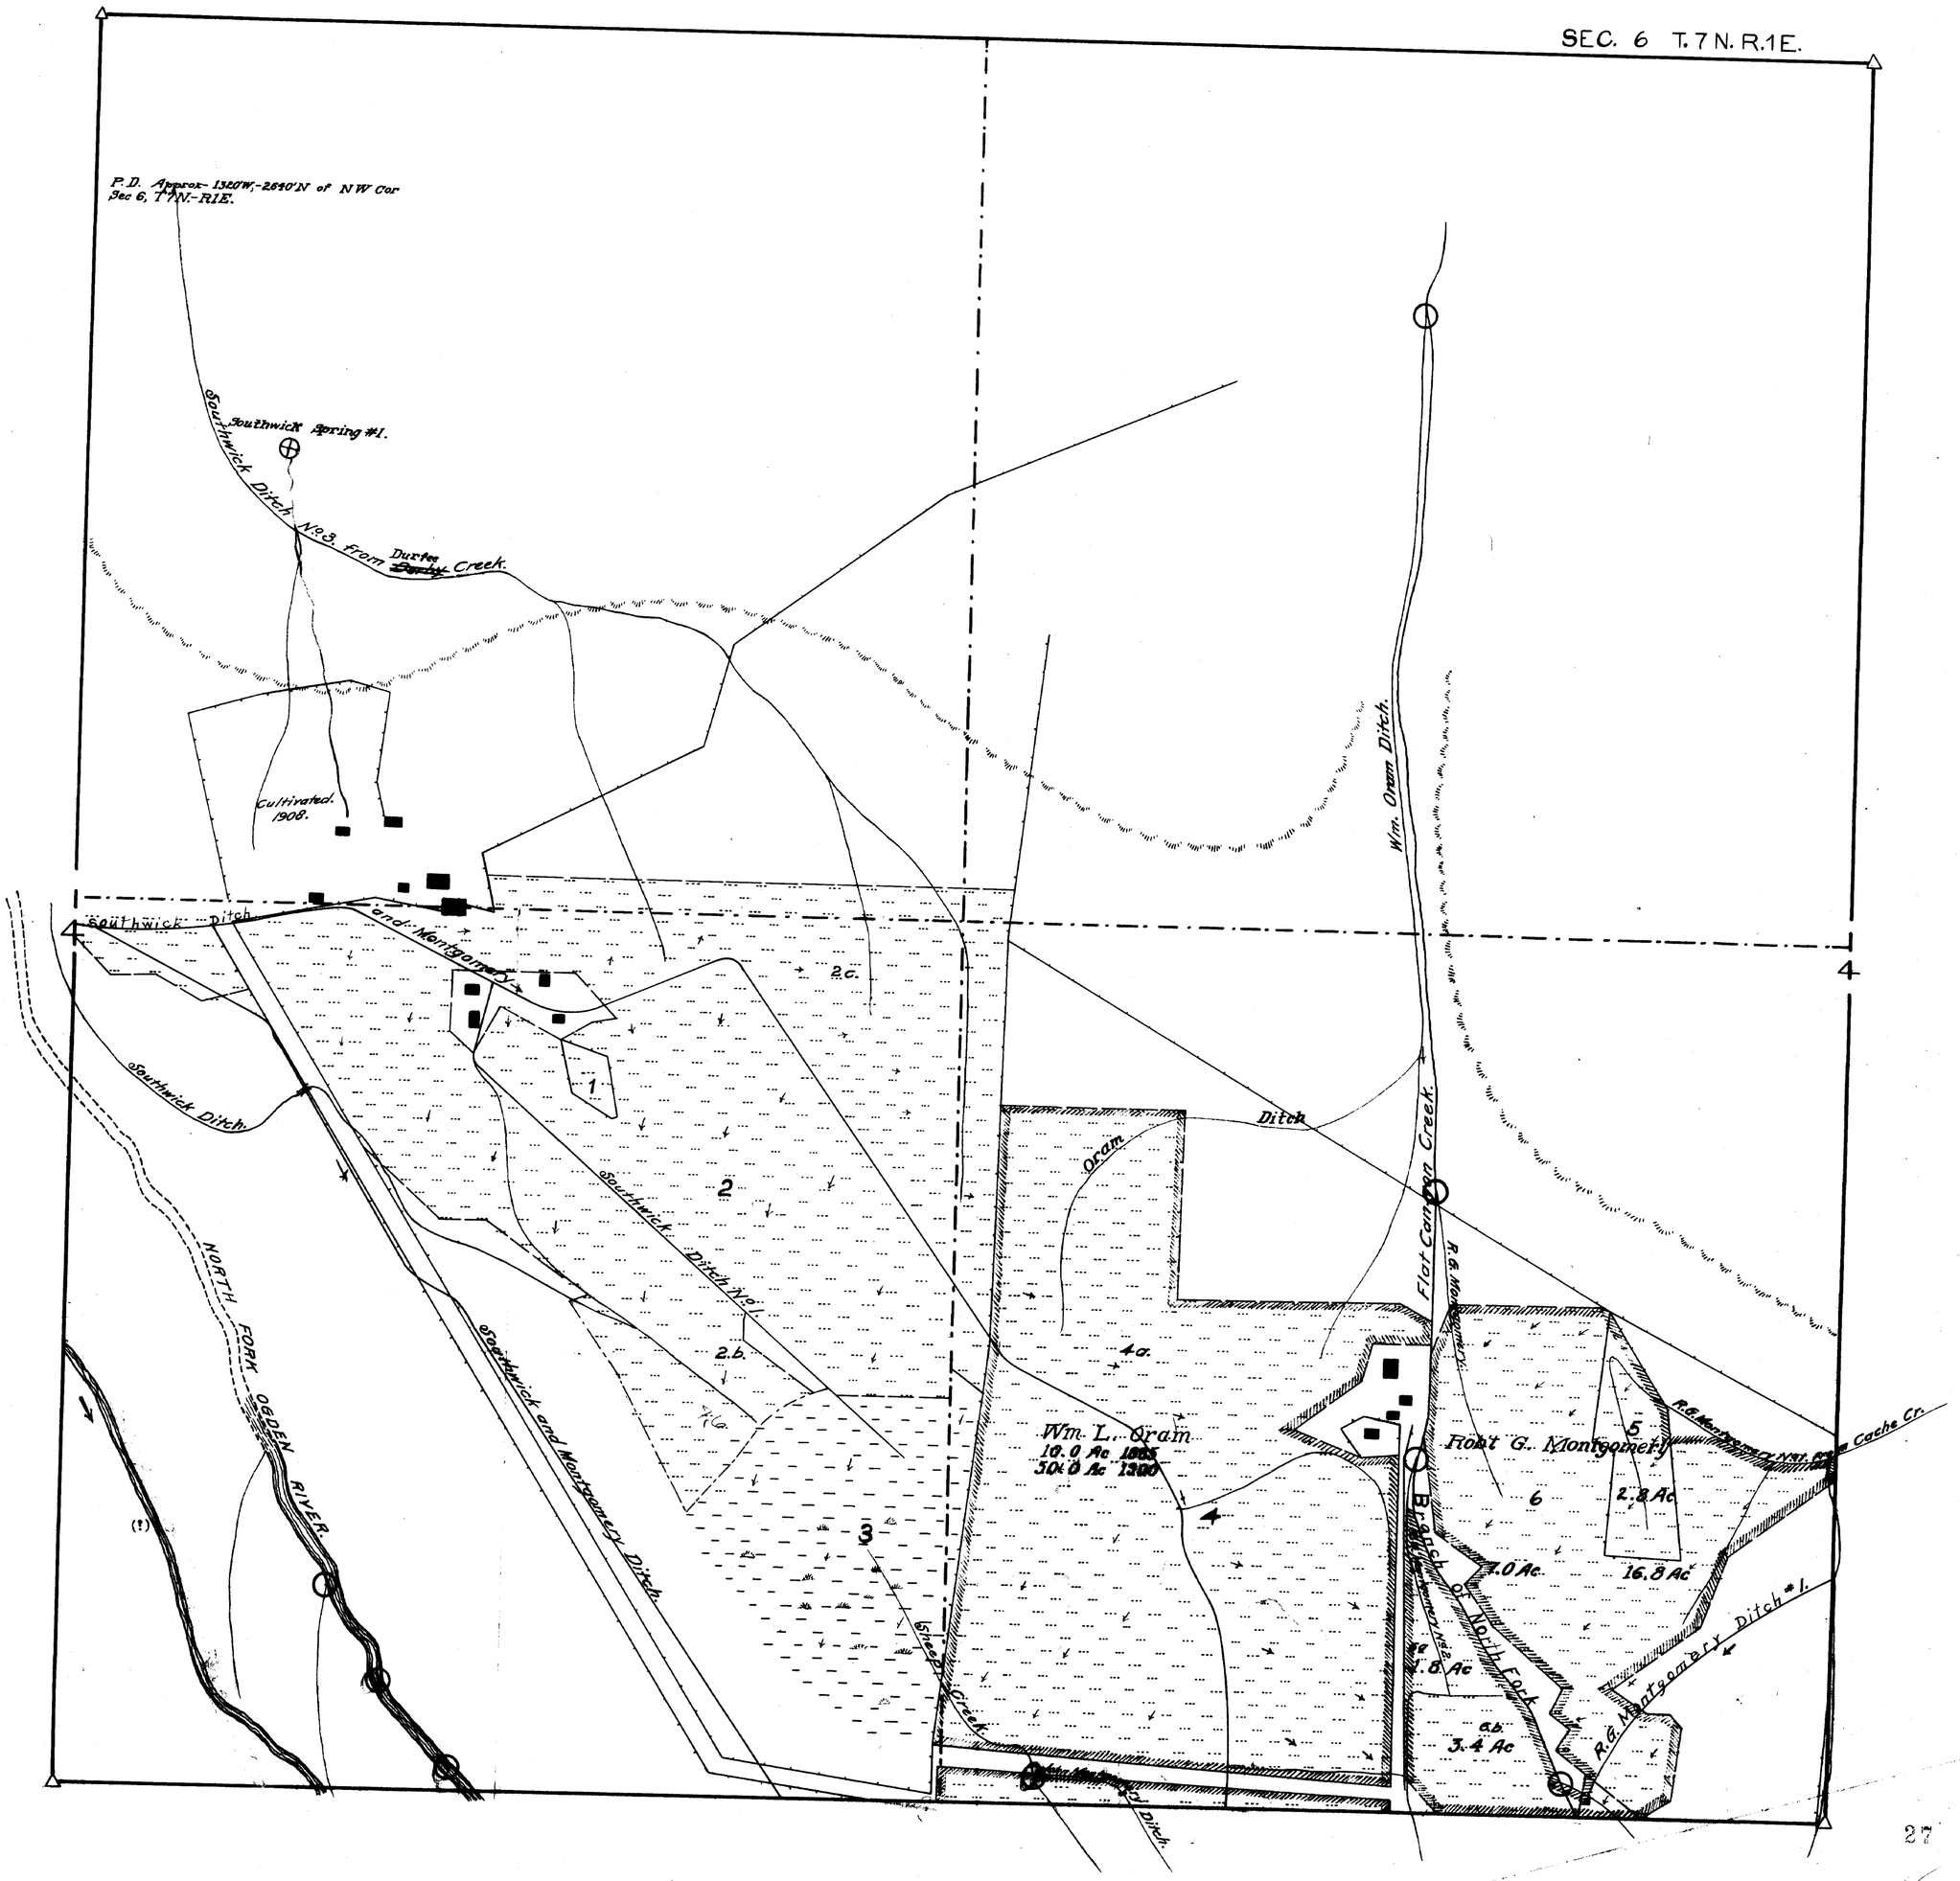
SEC. 6 T.7N. R.1E.
P.D. Approx- 1320'W,-2640'N of NW Cor Sec 6, T7N.-R1E.
Southwick Spring #1.
Southwick Ditch No.3. from Durfee Creek.
Cultivated. 1908.
Southwick Ditch and Montgomery
Southwick Ditch.
Southwick Ditch No.1.
Southwick and Montgomery Ditch.
NORTH FORK OGDEN RIVER.
Sheep Creek.
Wm. Oram Ditch.
Flat Canyon Creek.
Oram Ditch
Wm. L. Oram
10.0 Ac 1885
50.0 Ac 1900
Robt G. Montgomery
R.G. Montgomery Nat. Cache Cr.
Branch of North Fork
R.G. Montgomery Ditch #1.
2.c.
2.b.
4a.
1.8 Ac
3.4 Ac
7.0 Ac.
2.8 Ac
16.8 Ac
1
2
3
4
5
6