STATE OF UTAH DEPARTMENT OF NATURAL RESOURCES
DIVISION OF WATER RIGHTS

SHEET 38
R 5 W

HYDROGRAPHIC SURVEY SHEET 38C
AREA 85, KANAB-JOHNSON CREEK, KANE CO.

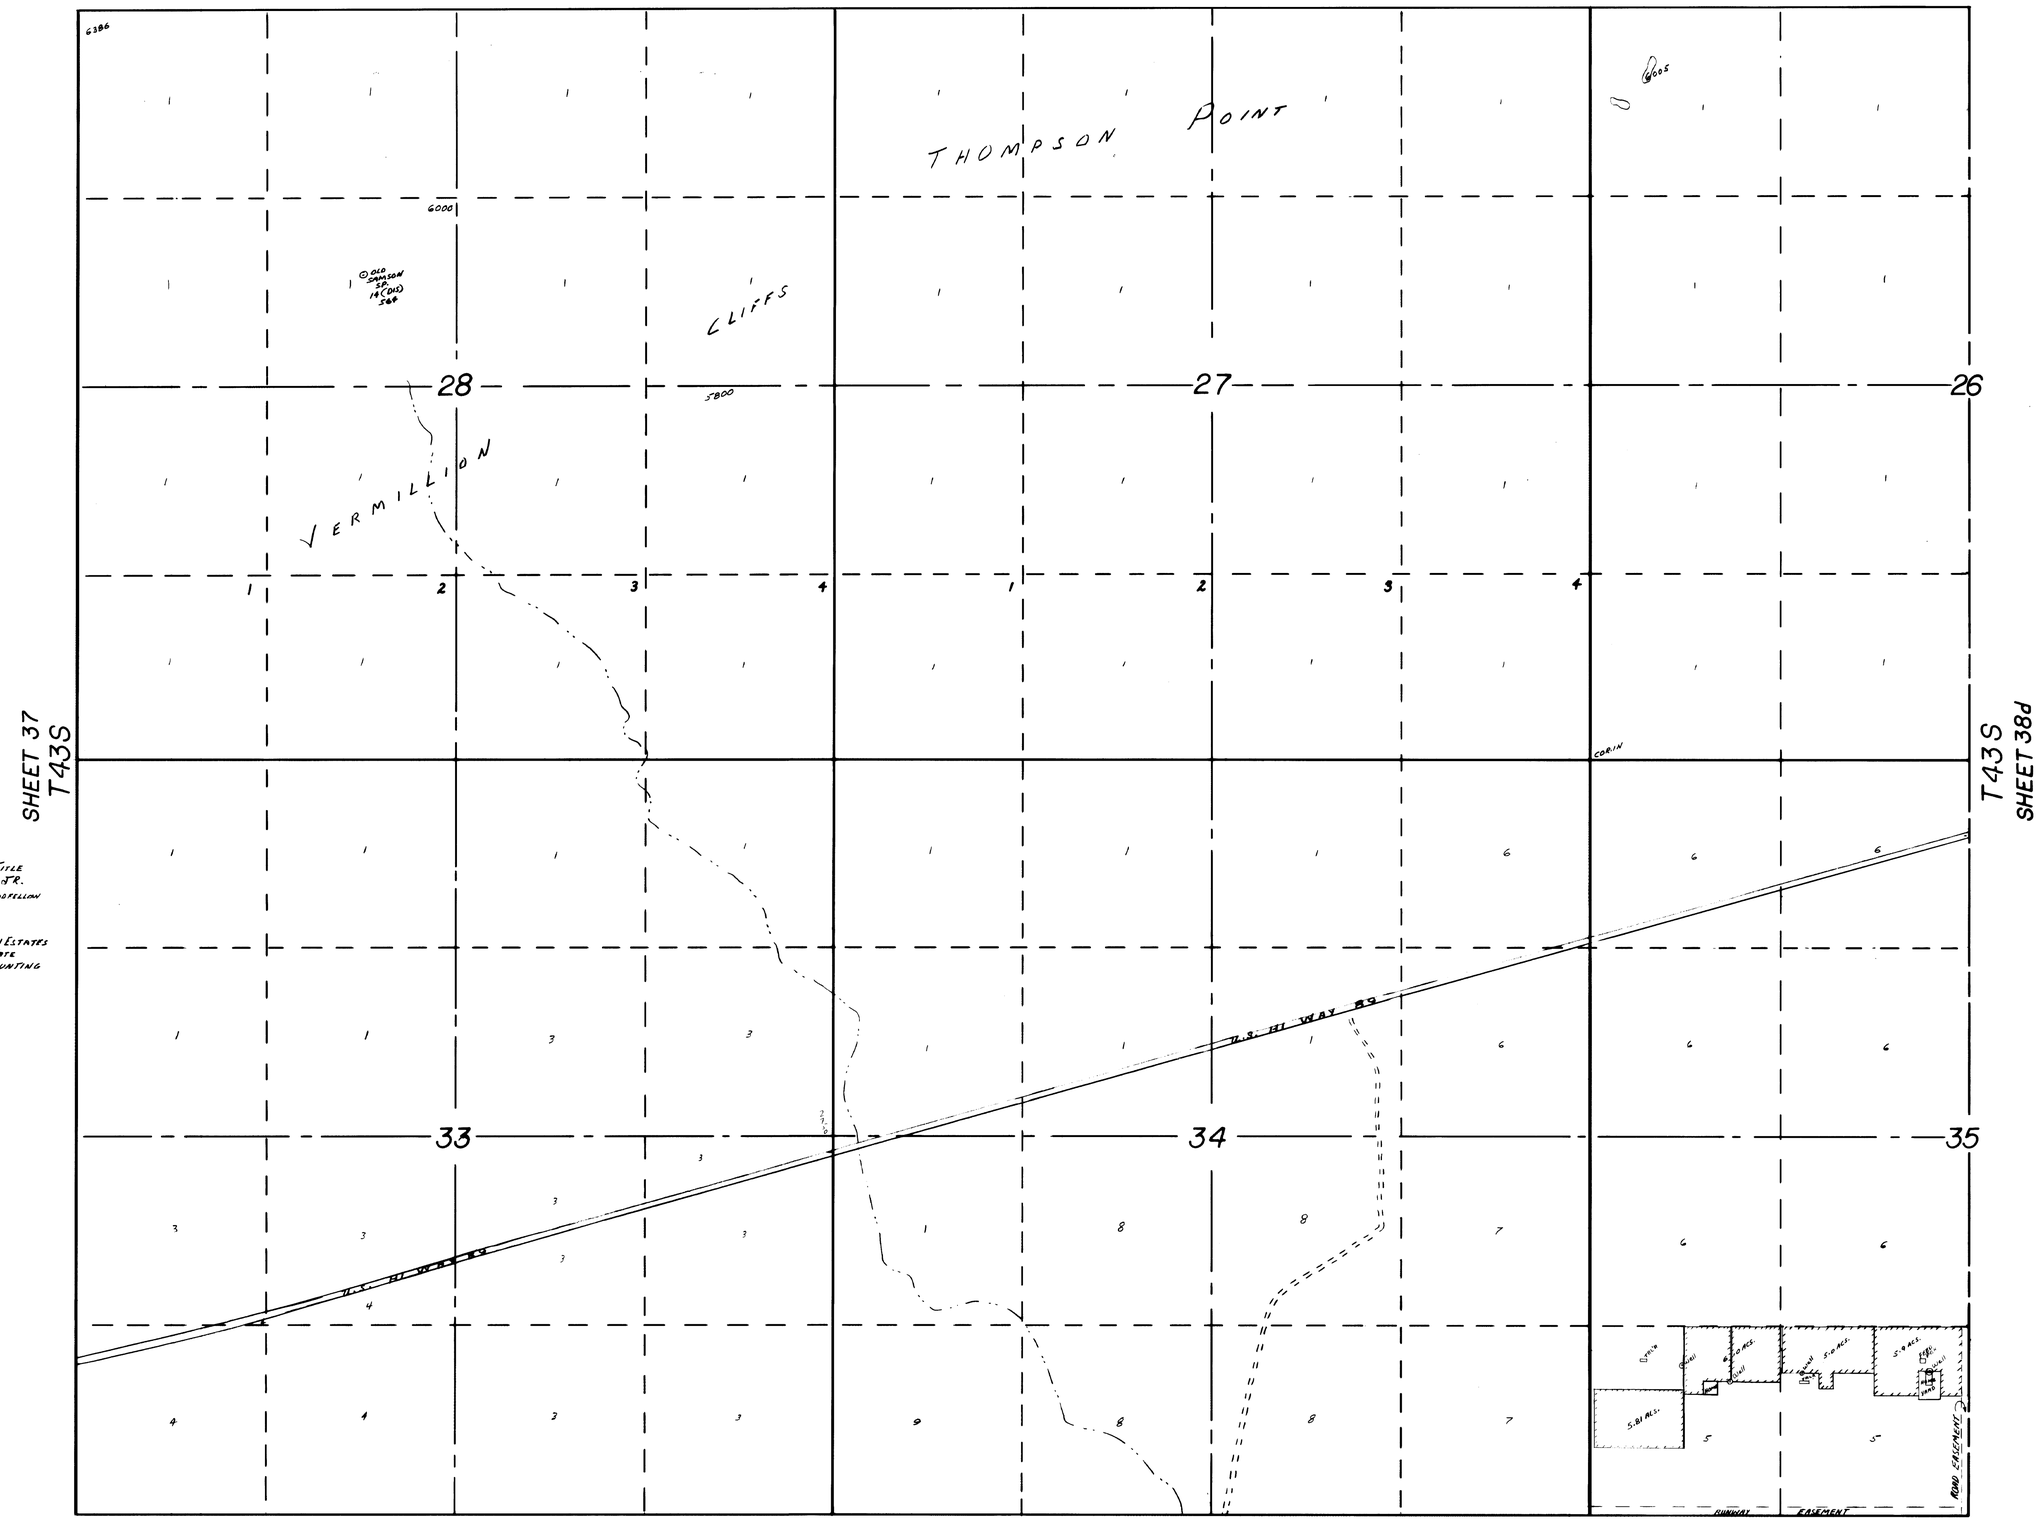

1. U.S.A.
3. SOUTHERN UTAH TITLE
4. JAMES A. BROWN JR.
5. LYNN & PATRICIA GOODFELLOW

6. CANYON COUNTRY ESTATES
7. RAY & BERTRICE FATE
8. FINLEY & ANN BUNTING
9. BECIL PUGH

FIELD ENGINEER'S G. STOKER R. MILLER
TRACED 1980 N.H. DAY

R5W
SHEET 45

SCALE 1 INCH = 500 FT.
SURVEYED, DRAWN 1969,
REDRAWN 1980

SHEET 38C