STATE OF UTAH
OFFICE OF STATE ENGINEER

HYDROGRAPHIC SURVEY
CEDAR CITY VALLEY, IRON COUNTY
SHEET 13c OF 47 SHEETS

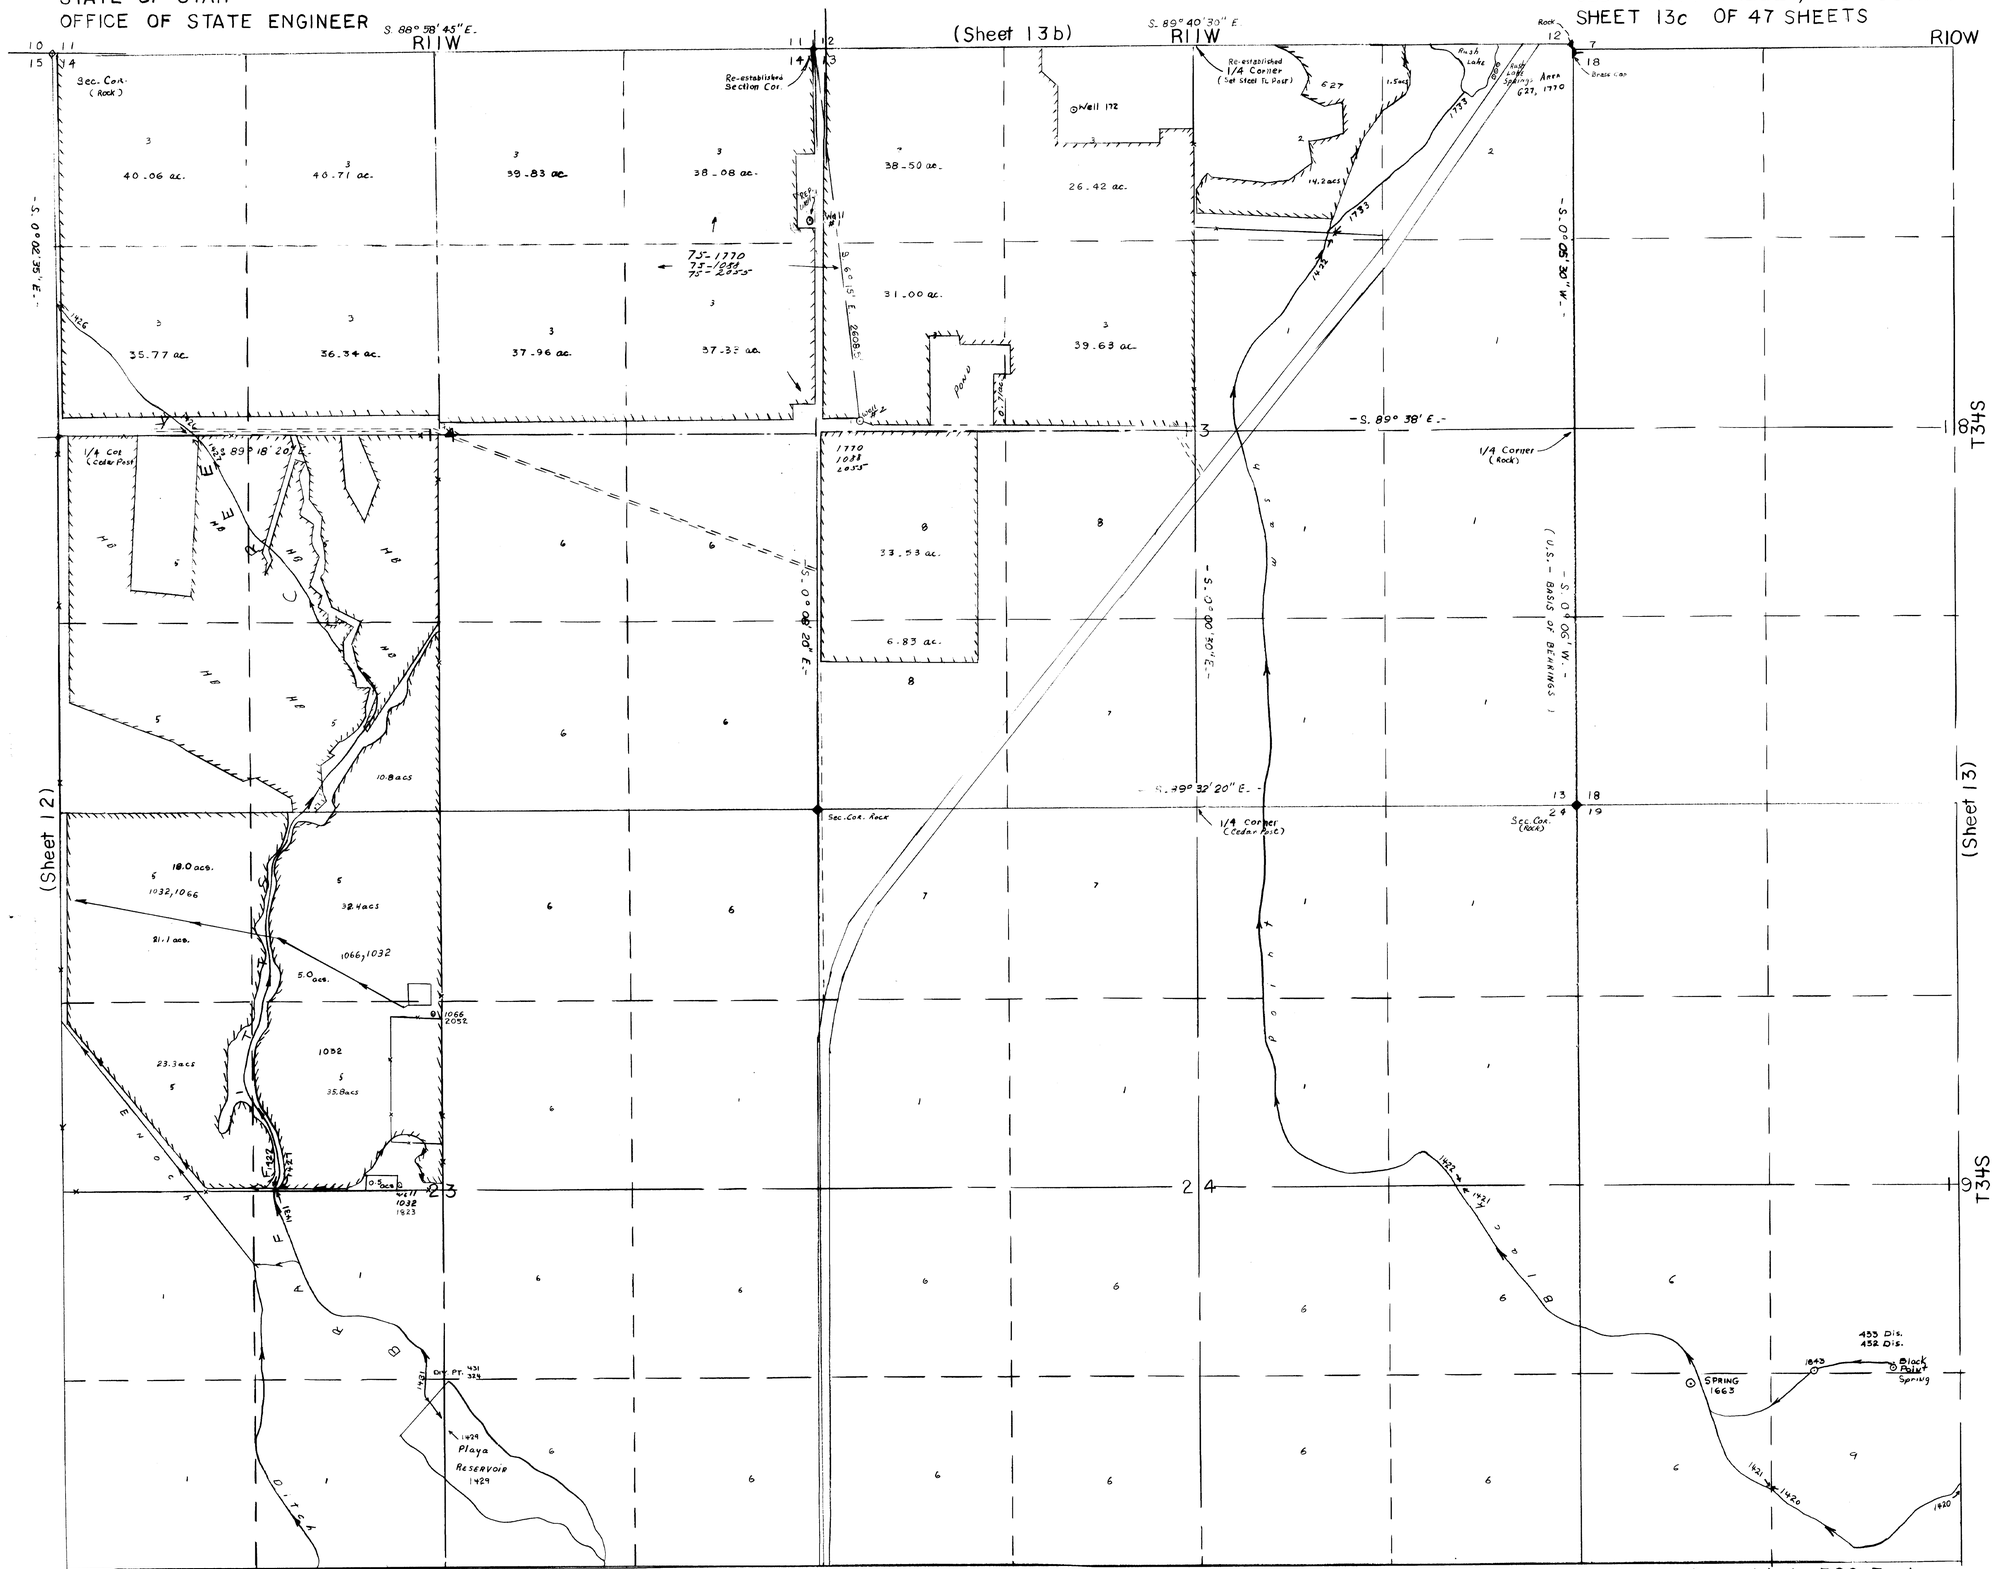

SHEET 13-c

1. U.S.A.
2. Sheldon Bensen
3. ~~Hyrum and Merrill Kane~~ E. Rush Lake Ranch Etal.
4. ~~Virginia W. Bachan~~ Rush Lake Cattle Co.
5. ~~Julia E. Leigh~~ Dale W. & Jula Rose DeMille
6. Clark Livestock
7. Eva C. Moody
8. Lillian S. Clark
9. Herbert D. White

Field Engineer J. Melling
Assistants J. Edwards D. Hansen

PARTS OF SEC. 13-14 UPDATED IN 1984 FROM PROOF OF CHANGE MAP: a-7381 [73-173] RALPH PLATT C.E. 1-24-76.

Scale 1 Inch = 500 Feet
Surveyed 1963

13c