STATE OF UTAH
OFFICE OF STATE ENGINEER

HYDROGRAPHIC SURVEY
CEDAR CITY VALLEY, IRON COUNTY
SHEET 21d OF 47 SHEETS

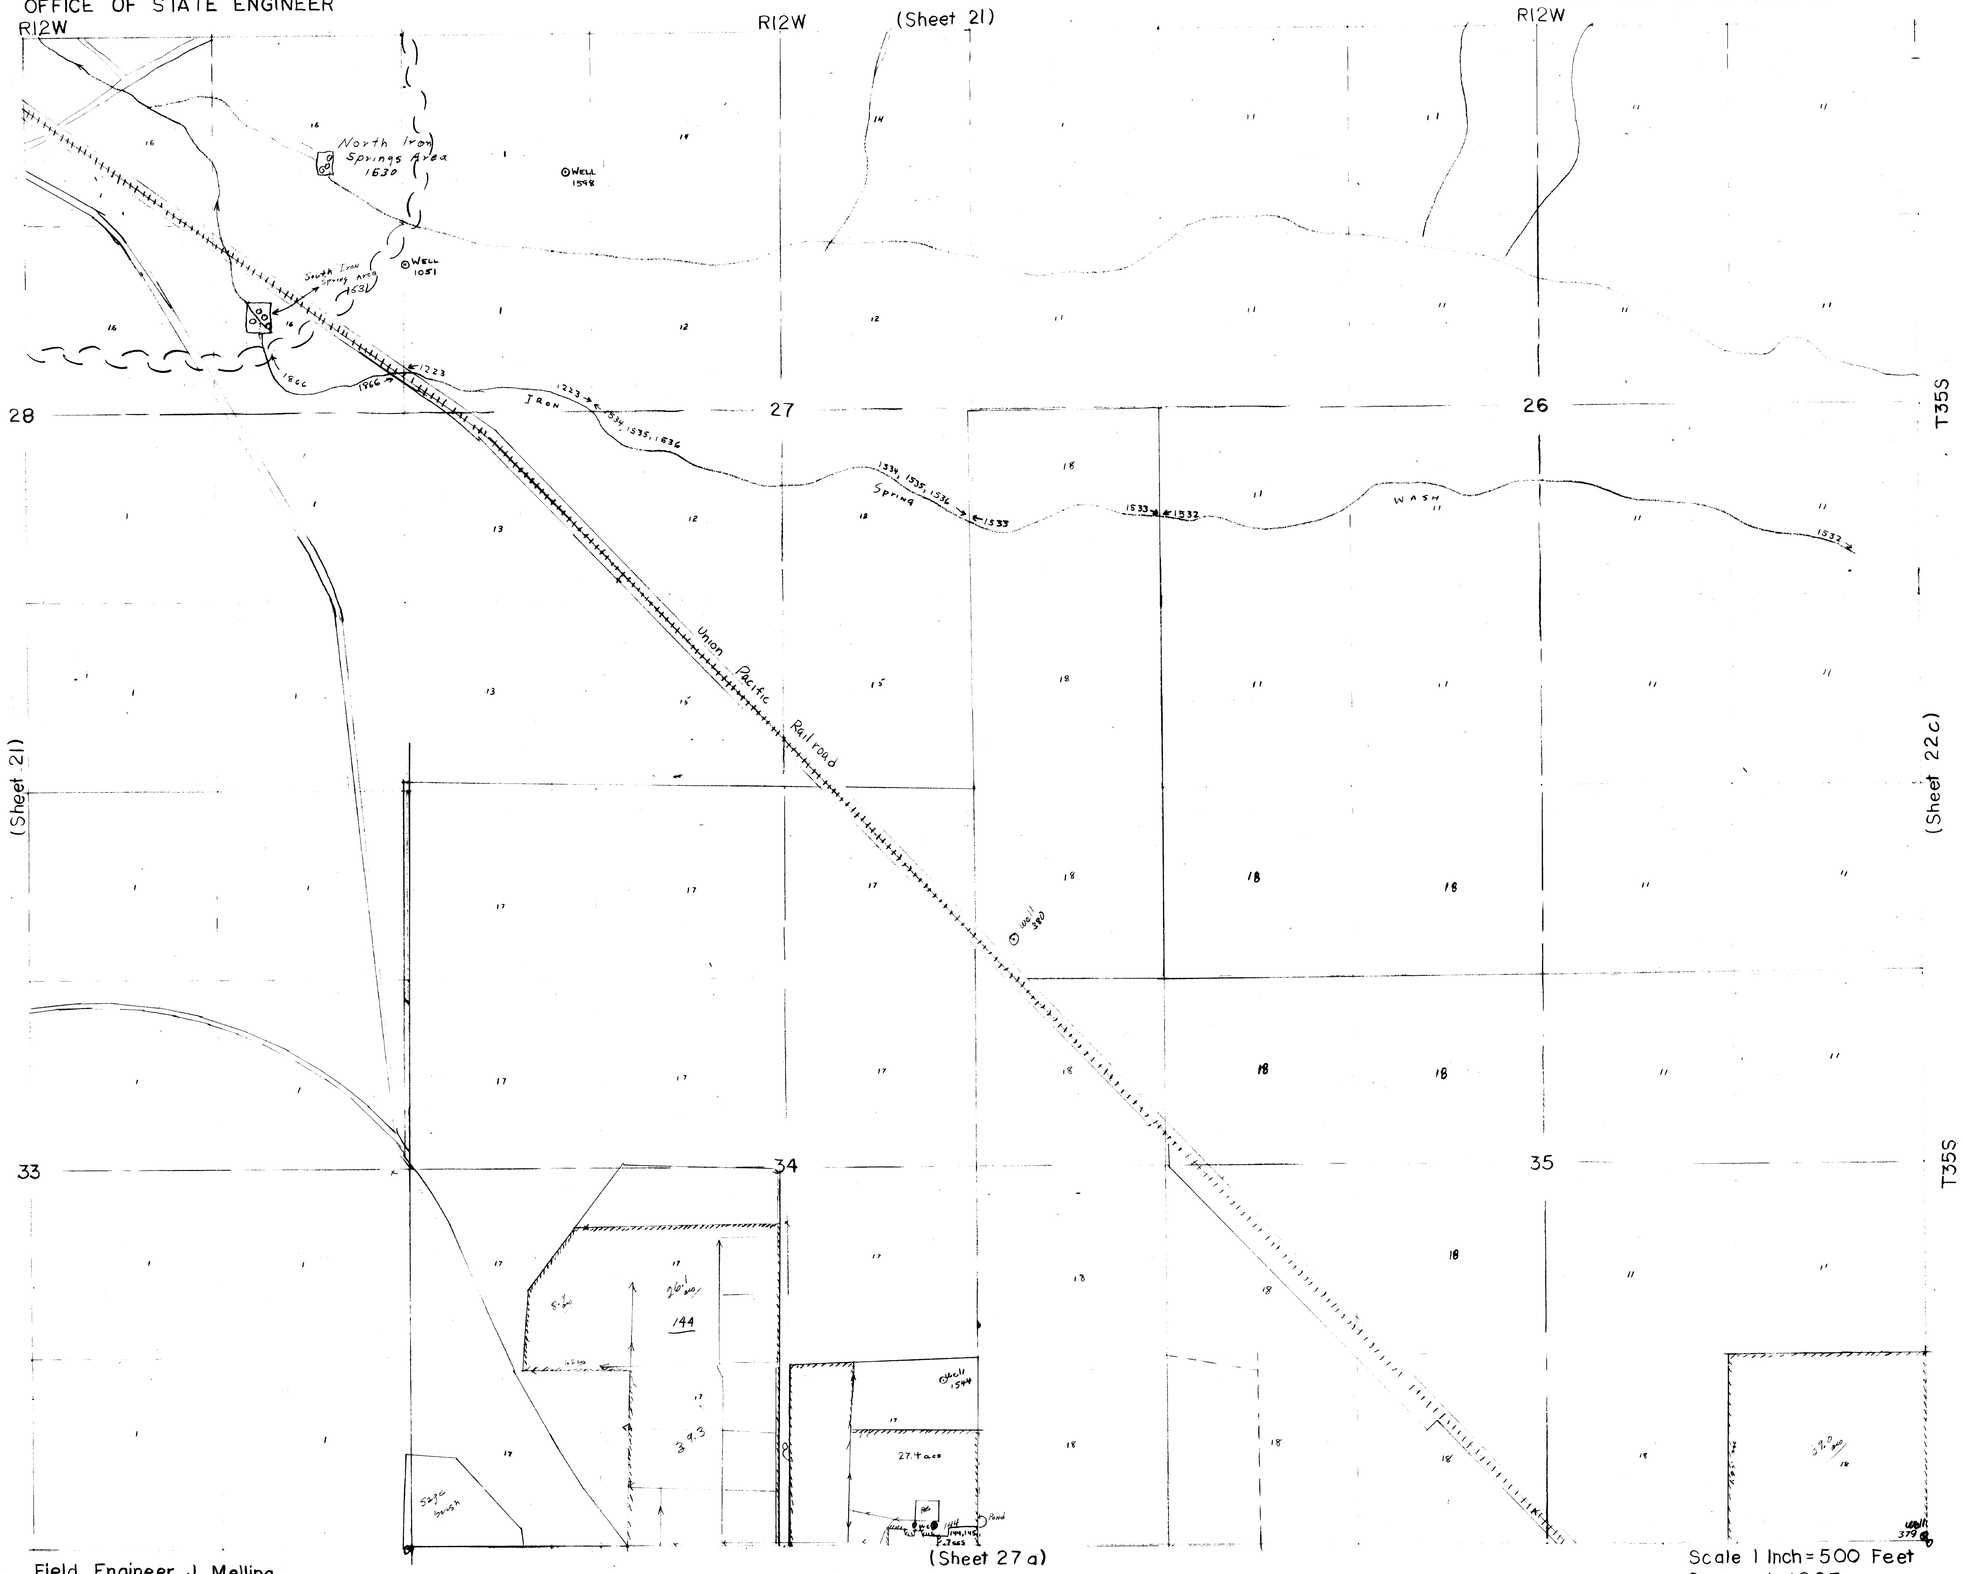

SHEET 21-d

1. U.S.A.
2. Utah Construction and Mining Company
3. Paul Shelmerdine
4. Mr. and Mrs. Martin Jacobson
5. Rennold Pender
6. Edwin J. Williams
7. P. J. and Jessie Hearty
8. Abel J. Joseph
9. Clarence M. Gerry
10. Arthur T. Scharr
11. Mary E. Bulloch
12. Zilpha Urie Crawford 1/6 int.
    Ralon S. Wood 2/6 int.
    Ella B. Leigh 3/6 int.
13. W. Arthur Jones et al ½ int.
    Joseph G. Dooley ½ int.
14. Israel & Caddie Neilson Jr.
15. Ralon S. Wood
16. Waldon and Vera G. Isom
17. Lloyd J. and Alice Stucki
18. Melvin and Glenna Bulloch

Field Engineer J. Melling
Assistants J. Edwards D. Hansen

Scale 1 Inch = 500 Feet
Surveyed 1963

Sheet 21d