STATE OF UTAH
DEPT. OF NATURAL RESOURCES
DIVISION OF WATER RIGHTS

SHEET 119a

HYDROGRAPHIC SURVEY
PARIA RIVER ADJUDICATION
KANE CO. AREA CODE 89 SHEET 119d

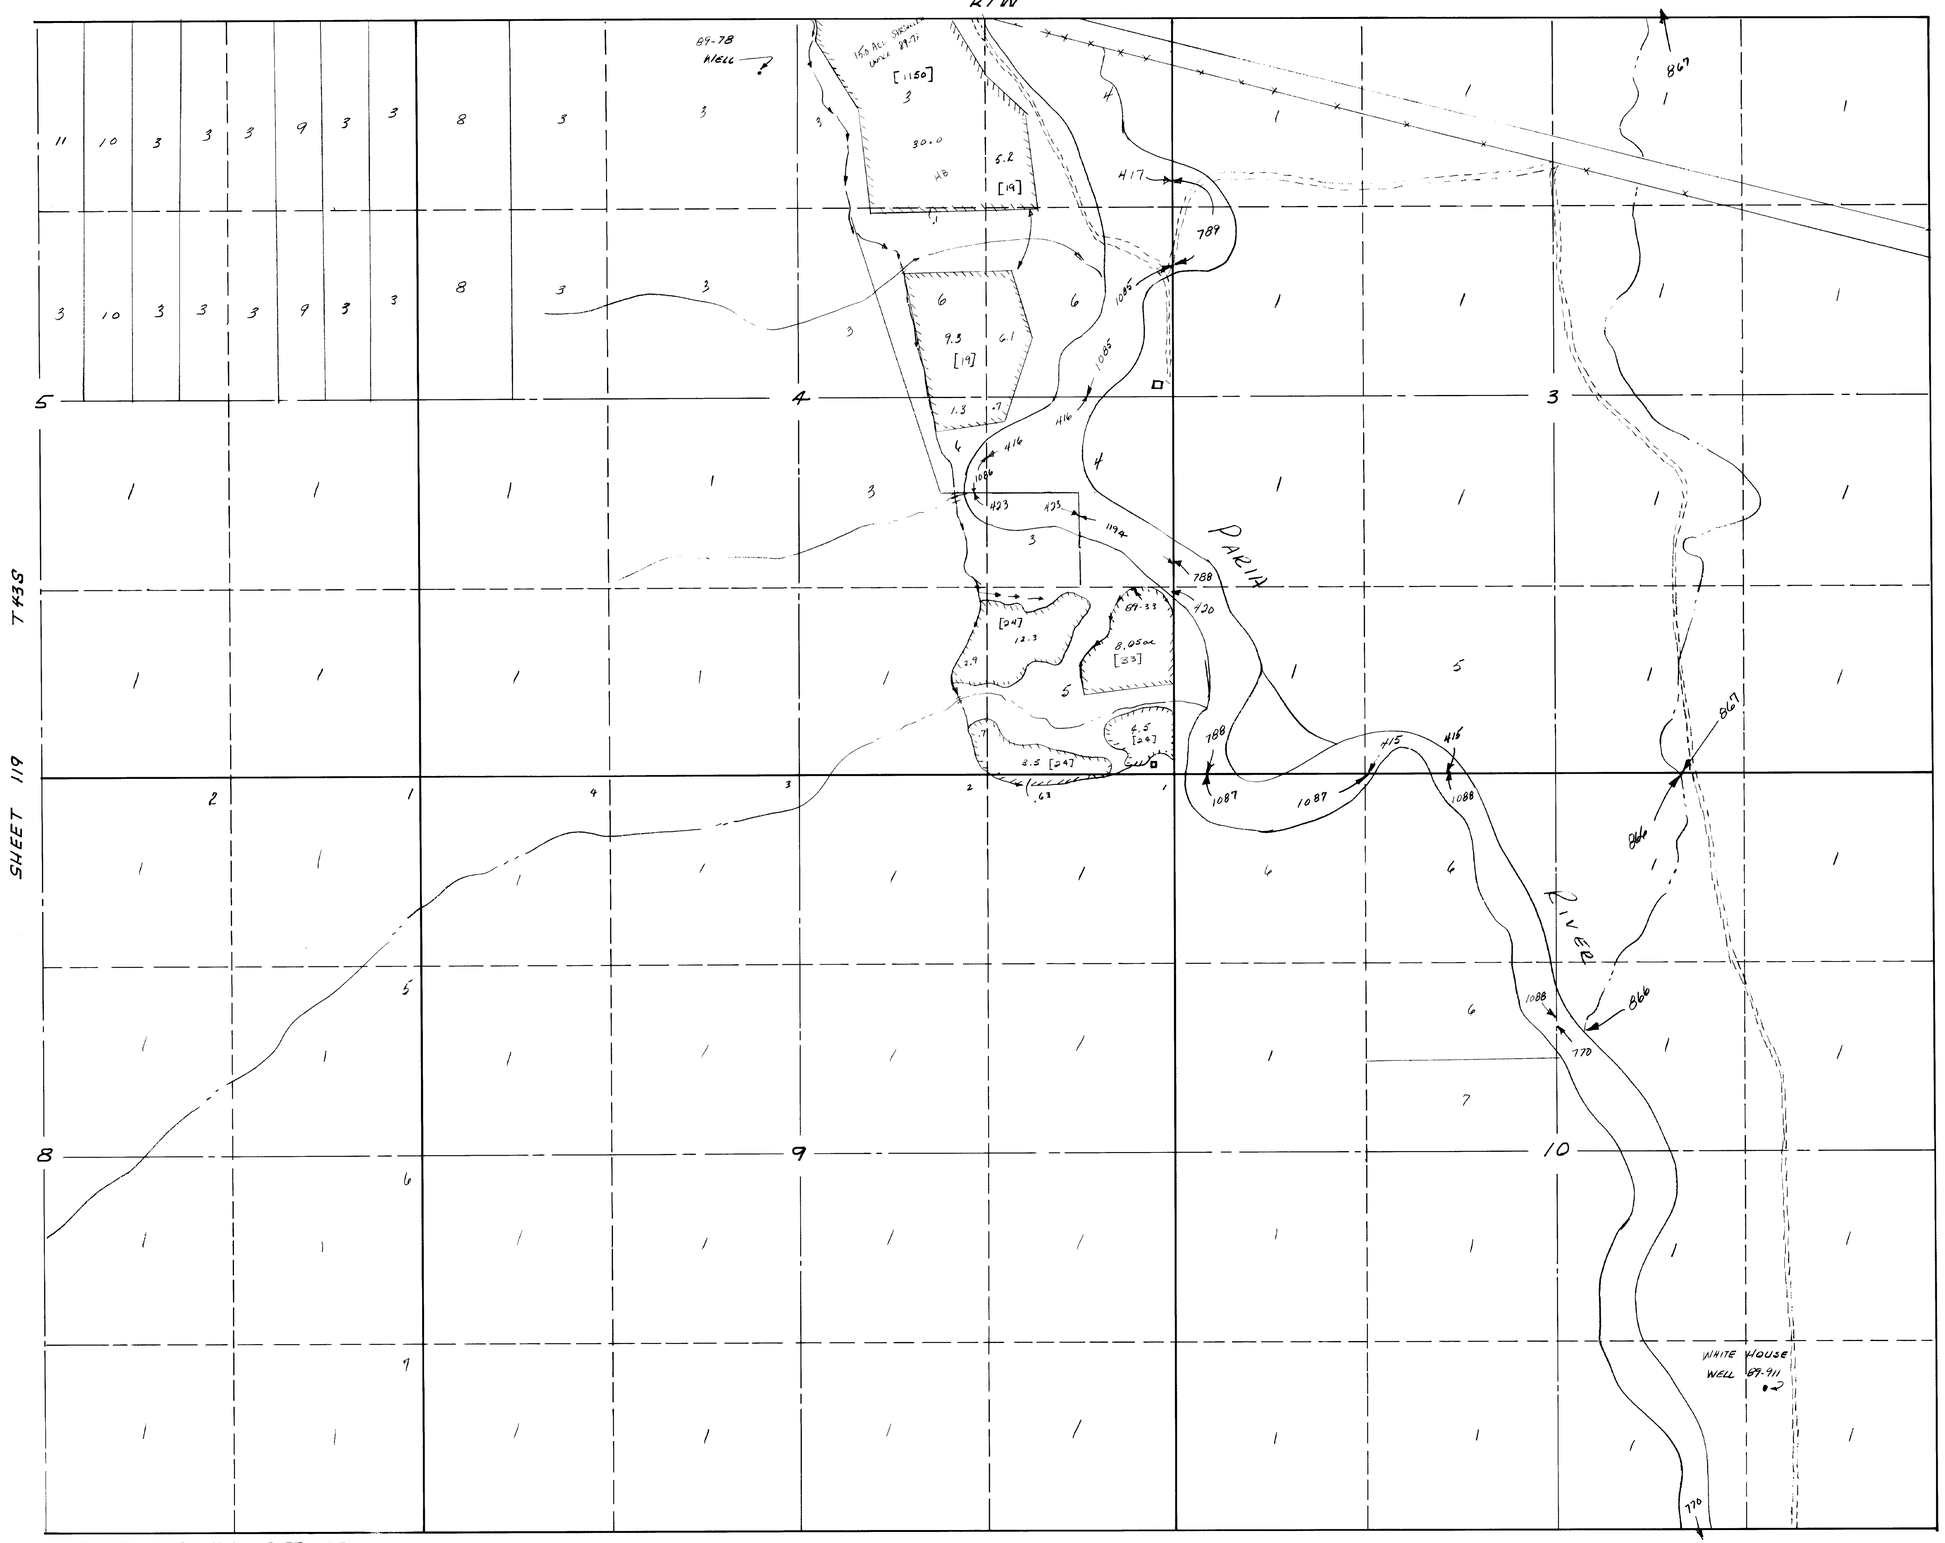

1. U.S.A.
2. UTAH
3. GREEN & WEED
4. ELBERT SWAPP
5. NORMAN SWAPP et al P. of A.
6. ORSON SWAPP
7. LEAH JACKSON
8. EDWARD J. STRANCKY
9. JAMES E. NOGLE et al
10. PETER & LOUISE ROMANIAK
11. JOHN A., CHARLES A., & CHOPPMEN ELDON R ROUNDTREE UND. 1/3

FIELD ENGINEER G. STOKER
ASSISTANTS N. DAY L. SPERRY
TRACED L.N. SPERRY

R1W
SHEET 133

SCALE 1 INCH = 500 FT.
SURVEYED 1974
TRACED 1974

SHEET 119d