STATE OF UTAH
OFFICE OF STATE ENGINEER

(SHEET 48d)

HYDROGRAPHIC SURVEY – GREAT SALT LAKE, TOOELE COUNTY
OPHIR CREEK AREA

SW¼ NW¼ SEC. 24, T5S, R4W, SLB&M

SHEET NO. 48dc-3

1- MERVIN J. RUSSELL
2- WALLACE P. & DOUGLAS C. KELLY
3- TOWN OF OPHIR CORP.
4- LEGRAND O. & M.H. JONES
5- WILLIAM A. DAVIS
6- B.D. & B.L. SCALS
7- W.B. & S.R. GREEN
8- T. & M. JOHNSON
9- MARY ST. CLAIR
10- ERNEST & DORTHY JEAN VARIO
11- HELEN J.E. WHITMAN
12- INTERNATIONAL SMELTING & REFINING CO.
13 – DOUGLAS C. KELLY

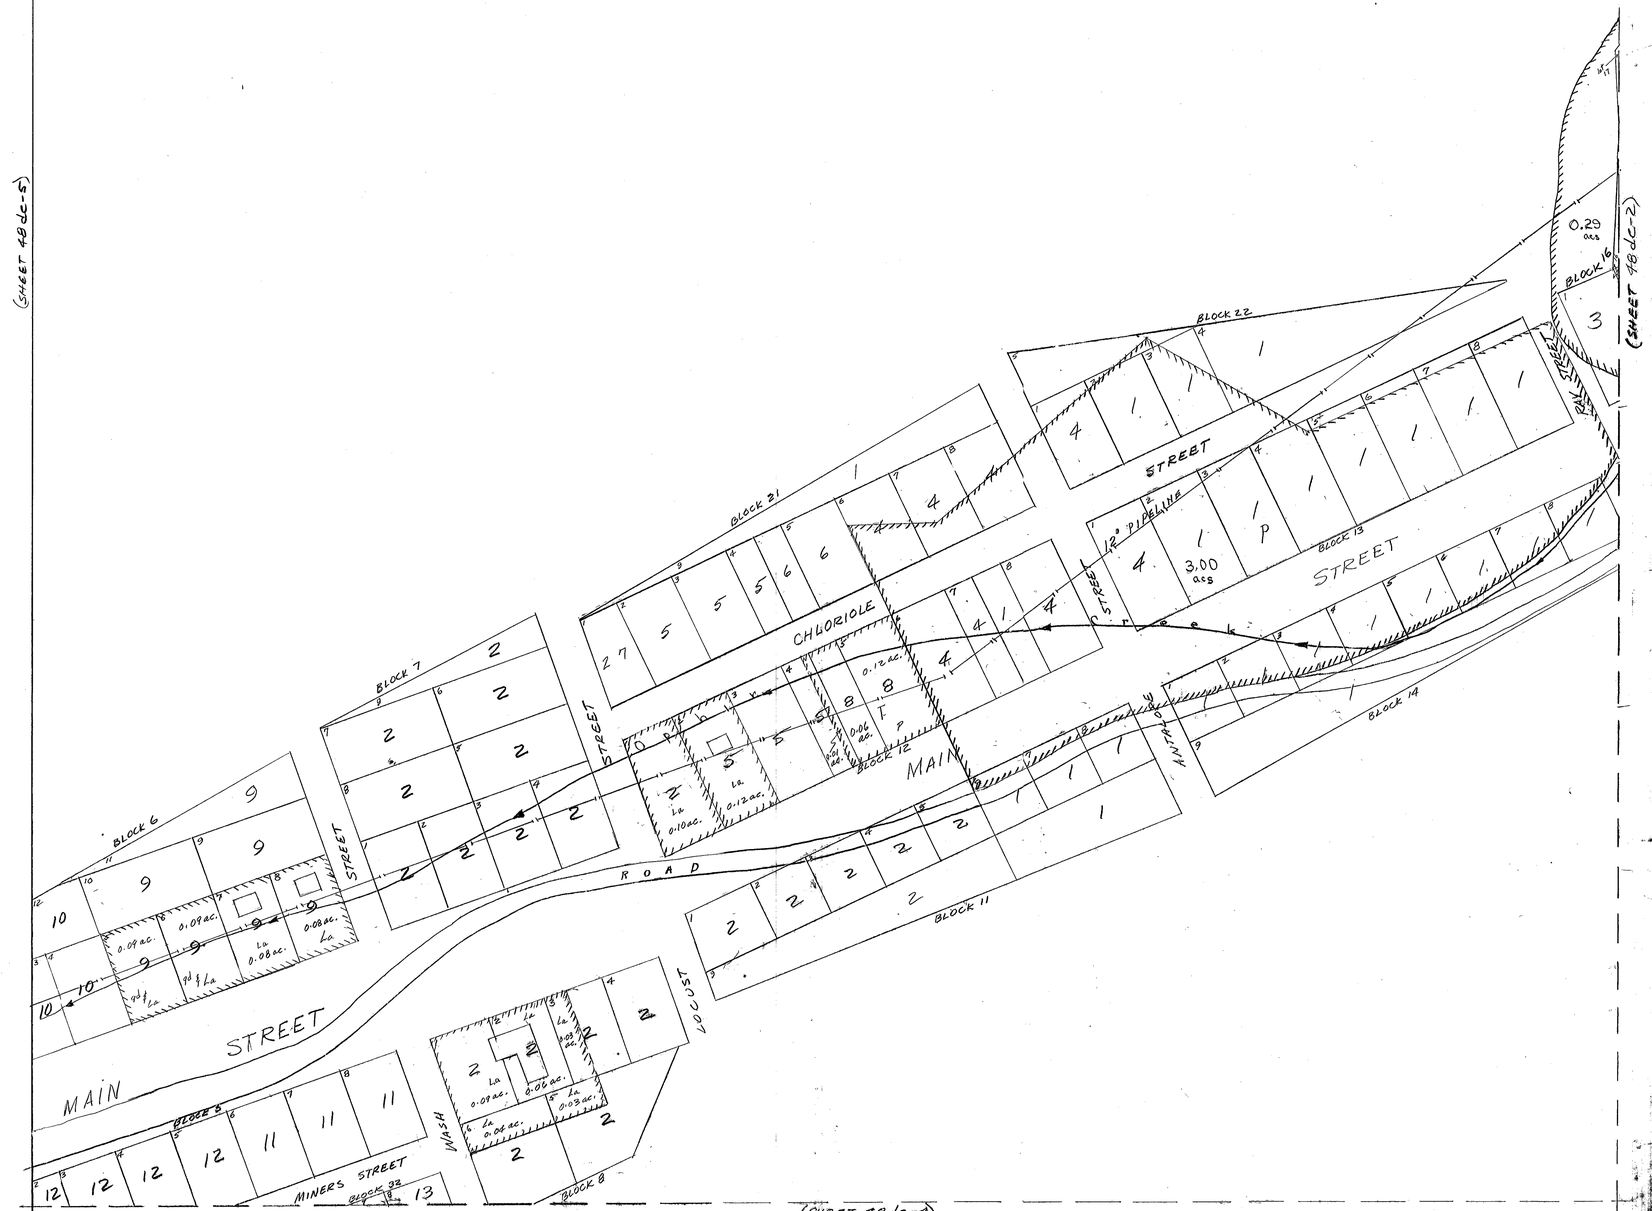

FIELD ENGINEER – S.B. MONTGOMERY

SCALE 1 INCH = 60 FEET
DRAWN 1966

SHEET 48dc-3