T29S R7W

SEC. 30

POINTS of DIVERSION

From BEAVER RIVER.

A _____ Ditch:- 1730'E and 1065'N of SW cor. Sec. 30 T29S ~ R7W

B - MORRIS + LEVI Ditch:- 230'N and 760'E of SW cor. Sec. 30 ~ T29S ~ R7W.

From NORTH CREEK

C UPPER - GREENVILLE DITCH:- 830'E + 925'S. of NW cor. Sec. 30 ~ T29S ~ R7W.

D _____ Ditch:- 615'E and 1530'S of NW cor. Sec. 30 ~ T29S ~ R7W.

From ADOBE YARD SLOUGH

E _____ Ditch:- 2380'S and 350'W of NE cor. Sec. 30 ~ T29S ~ R7W.

From SPRING BRANCH.

F _____ Ditch:- 970'N and 800'W of SE cor. Sec. 30 ~ T29S ~ R7W

G _____ Ditch:- 1280'W and 600'N of SE cor. Sec. 30 ~ T29S ~ R7W.

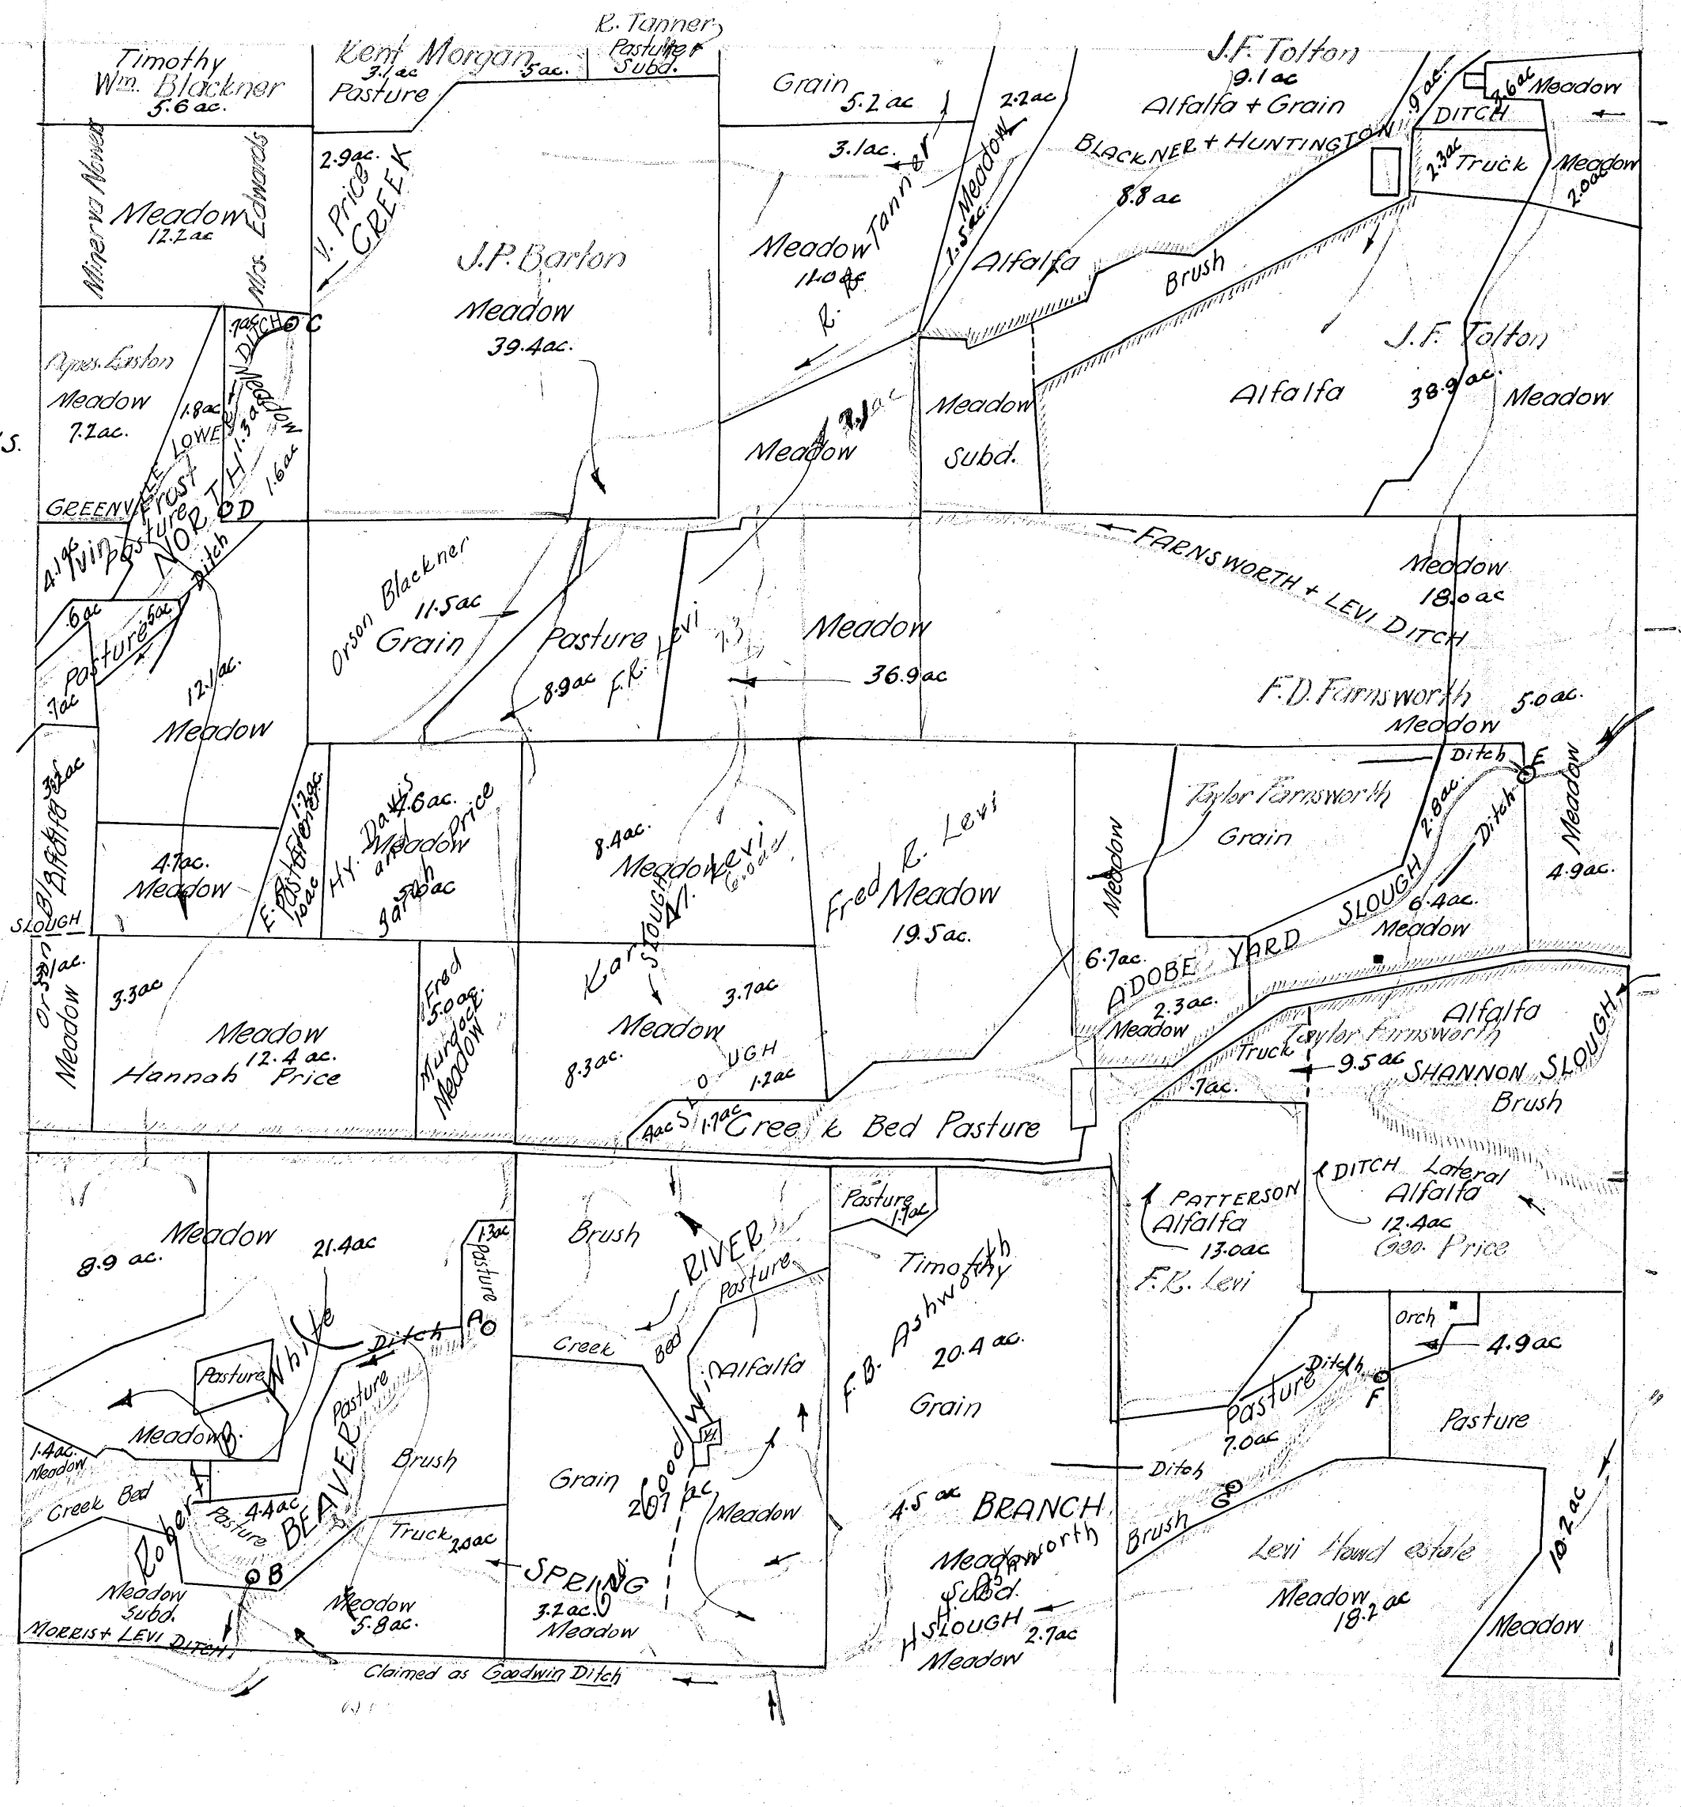

Surveyed June, 1926