STATE OF UTAH
OFFICE OF STATE ENGINEER

HYDROGRAPHIC SURVEY
UINTAH BASIN, CARBON & DUCHESNE COUNTY
SHEET 382

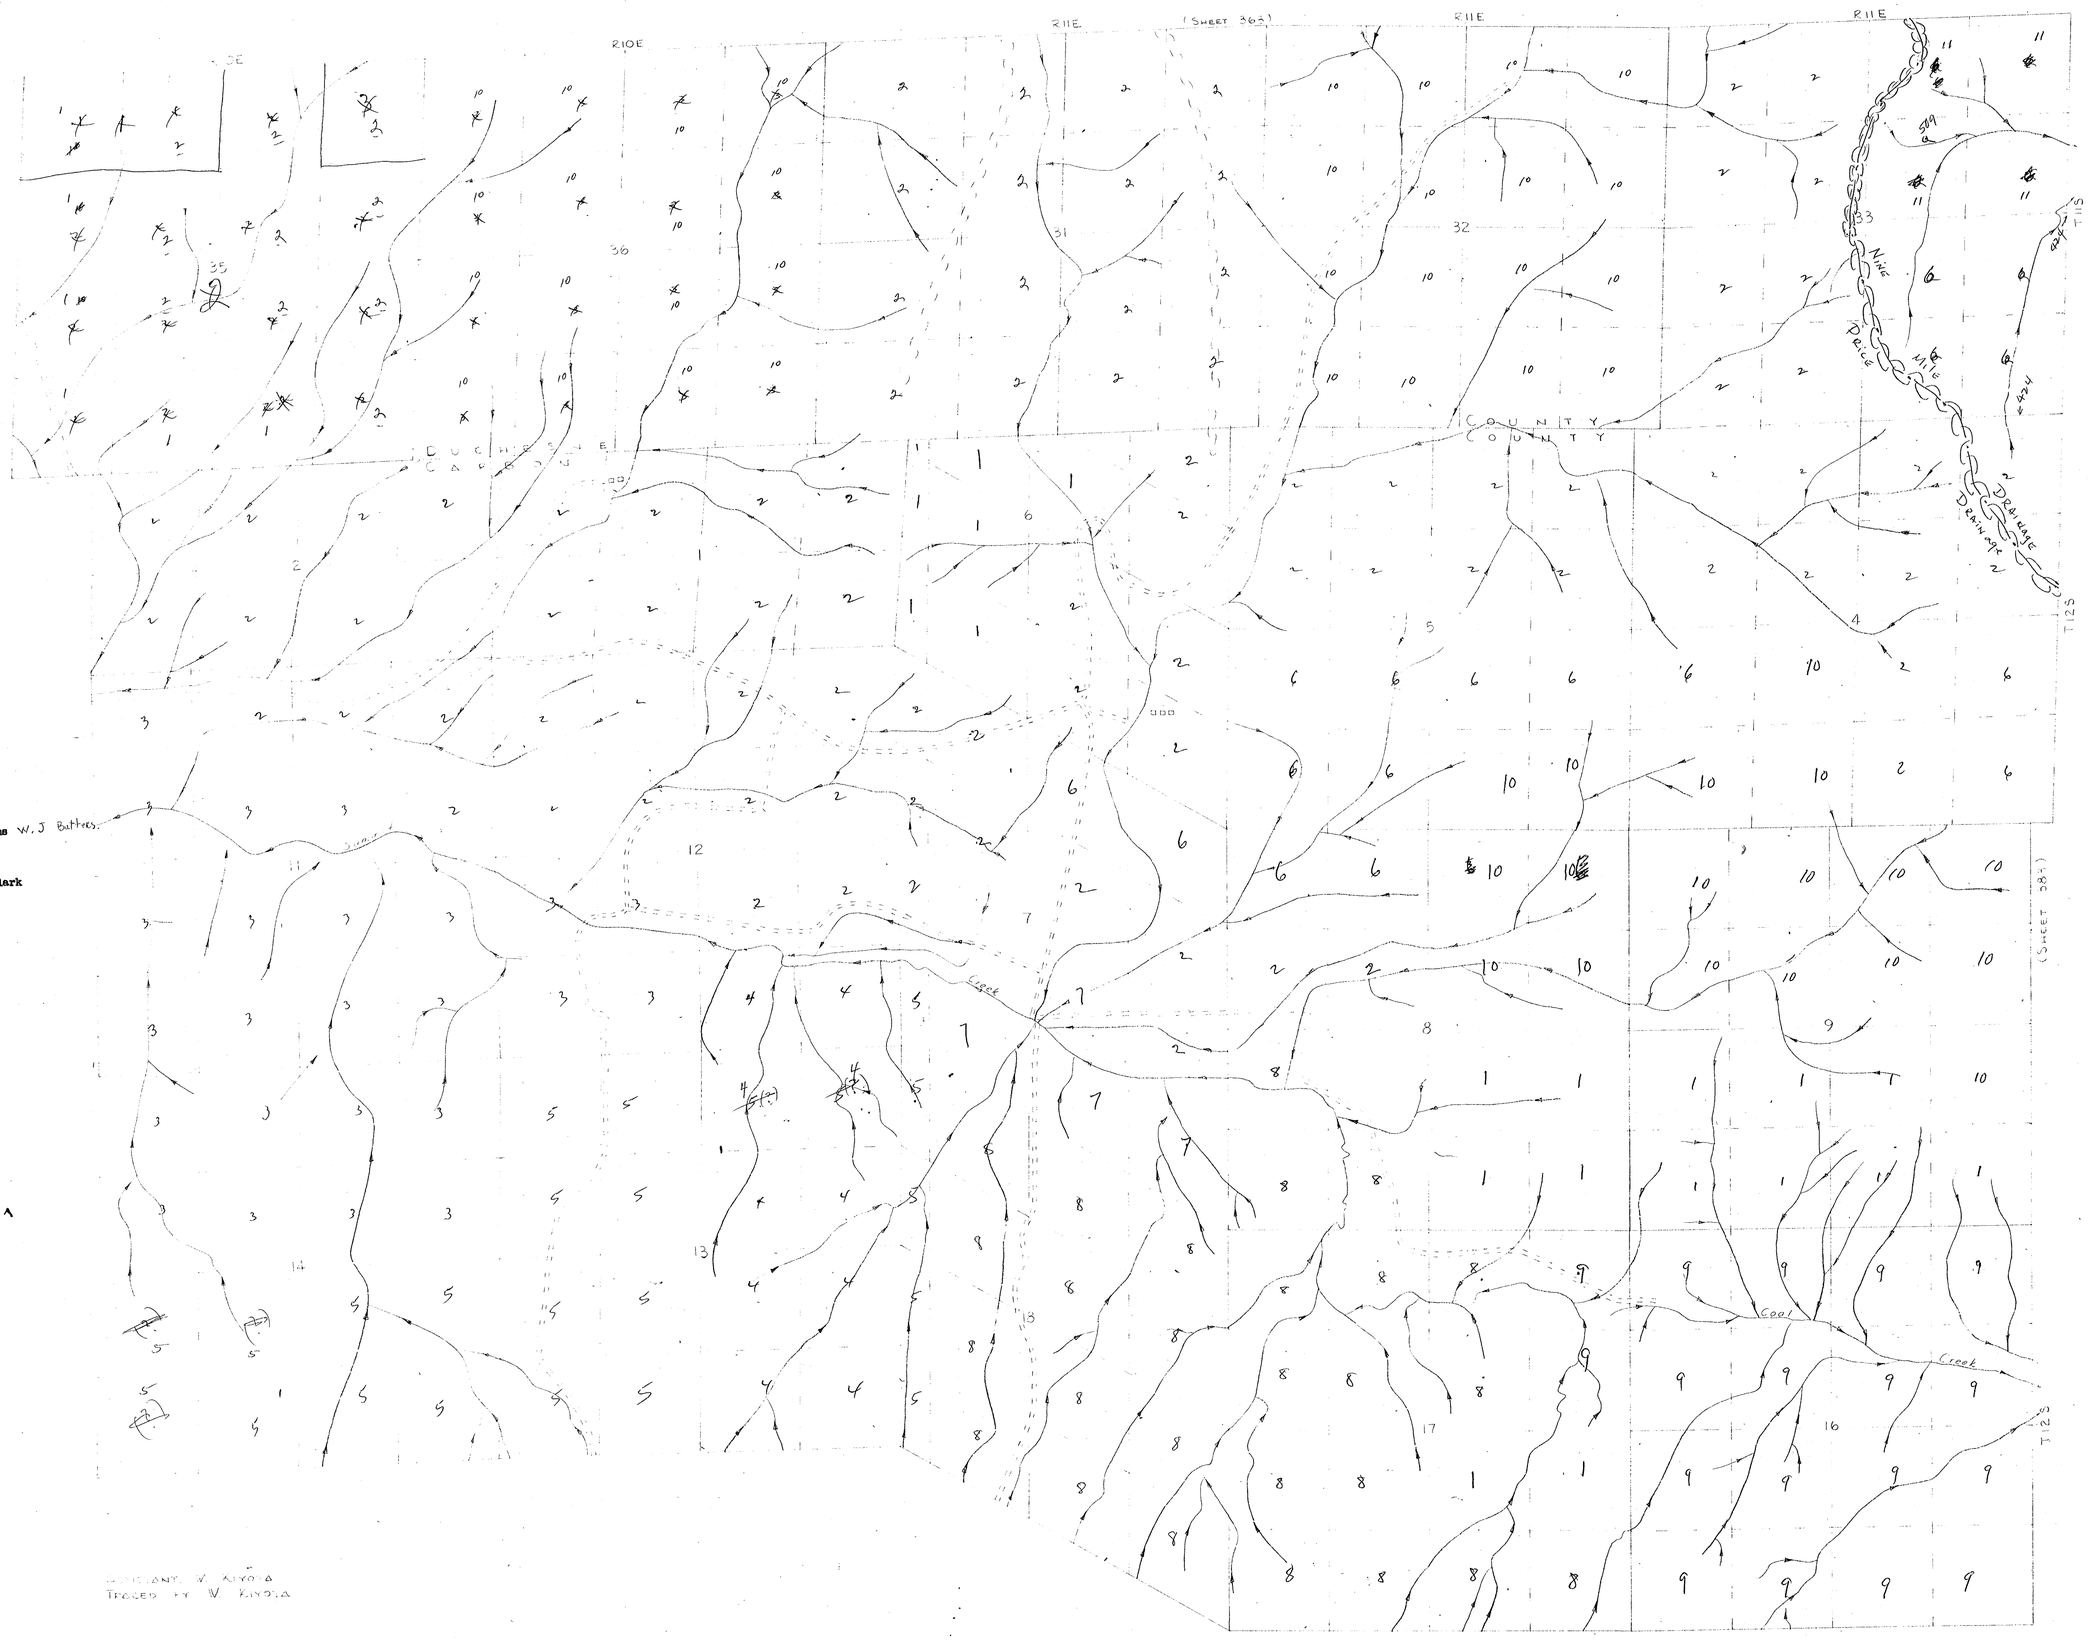

Sheet 382

1. U. S. A.
2. Frank & Angelina Williams W. J Buttrees
3. S. Foster Shimmuns
4. John C. Critchlow
5. Rex Mathis
6. J. Clarence & Ruby C. Clark
7. Jay L. Critchlow
8. J. D. & Inez Critchlow
9. George C. Whitmore

10- State of Utah
11- Joseph C Clark + Ruby C. Clark

DRAFTSMAN V. LINDA
TRACED BY V. LINDA

SCALE 1 INCH = 1000 FEET
SURVEYED 1961
TRACED 1961

SHEET 382
S 1/4