STATE OF UTAH
OFFICE OF STATE ENGINEER

HYDROGRAPHIC SURVEY
UINTAH BASIN, DUCHESNE COUNTY
SHEET 250c

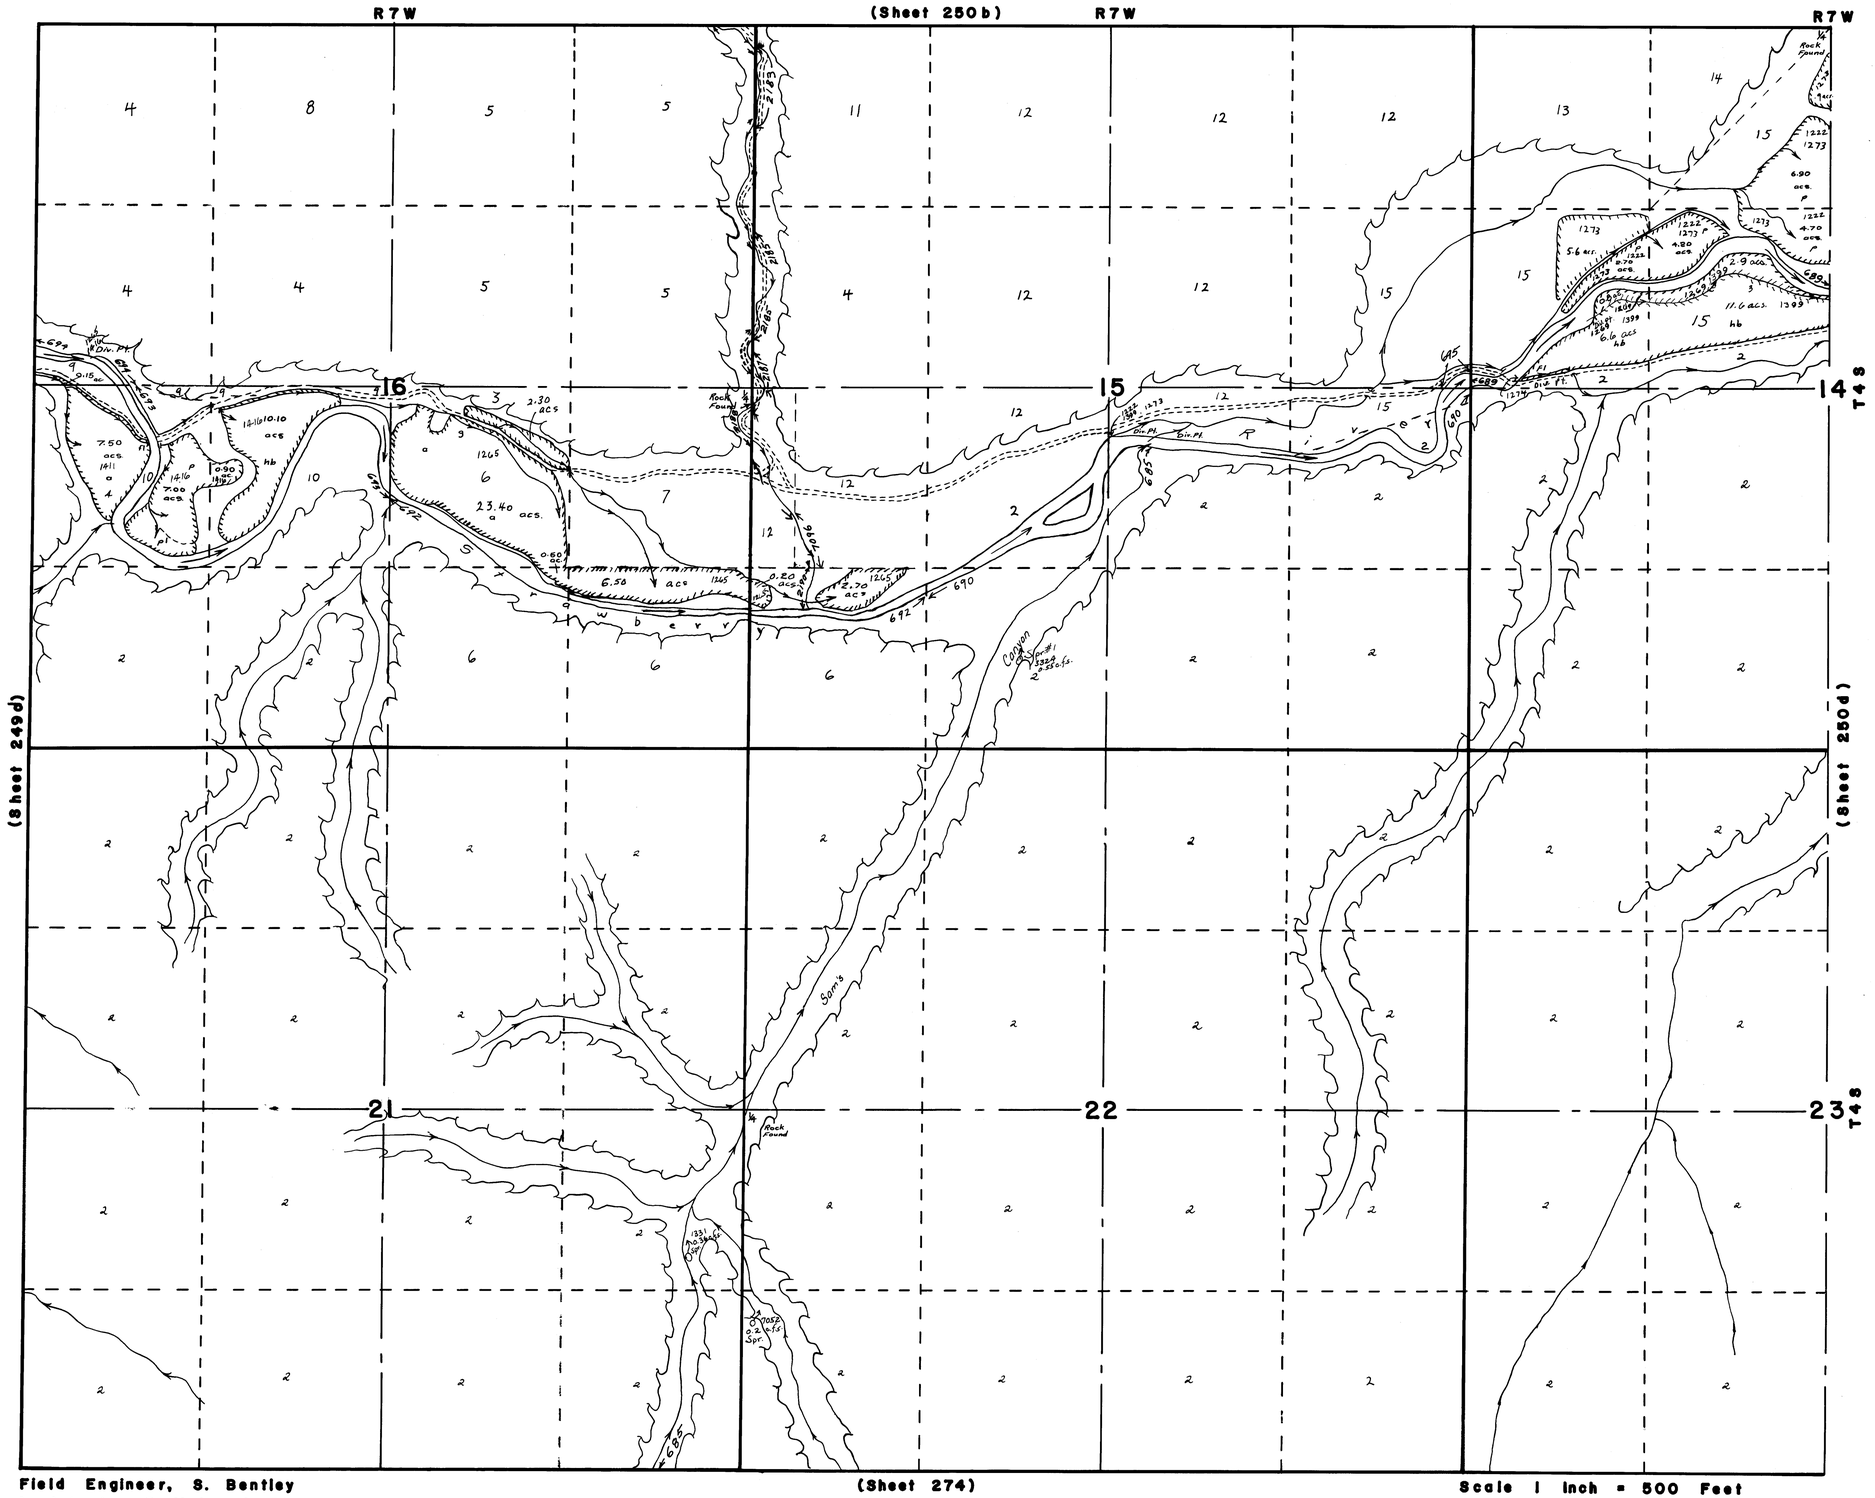

Sheet 250c

1. U.S.A.
2. Indian Lands
3. Valley Ranches, Inc.
4. Philip Brown Trustee
5. United Apex Corp.
6. Wm. Hayes et ux
7. Edith North
3. Cottonwood Mall Shopping Center
9. Myrin Ranch
10. C.A. Harry Trustee
11. Curtis L. Pettit
12. Cedar Mt. #2 Subdivision
13. Louise A.H. Smith
14. Walter Kotwitz et ux
15. J.J.N.P. Company

Field Engineer, S. Bentley
Assistants, B. Muir, J. Pingree
Traced by K. Hansen

Scale 1 inch = 500 Feet
Surveyed 1959
Traced 1959

Sheet 250c