STATE OF UTAH
OFFICE OF STATE ENGINEER

HYDROGRAPHIC SURVEY
UINTAH BASIN, DUCHESNE COUNTY
SHEET 230c

1. Lewis S. Deak et al
2. Michael S. Bleazard et ux
3. Alfred R. Shella et al
4. S. Jack Bleazard et al
5. Lloyd Remund ~~et al~~
6. ~~Dale G. McCarthy~~ William C. Strood et ux
7. ~~Glen Remund et ux~~ Robert Ivie et ux
8. Lloyd Remund ~~et ux~~ Trustee
9. John Munz et ux
10. George L. Swasey et ux
11. Edmund O. Bench et ux
12. John A. Swasey et al
13. L. N. Olsen et al
14. Van Wright Killian et ux
15. Lucius R. Swasey et ux
16. Seaton E. Wheeler
17. Terry B. Abbott et ux
18. Melvin J. Abbott
19. Harvey Gee et ux
20. Leon A. Wilkins et ux
21. John A. Swasey et ux

Land Ownership Checked 7 Dec. 1978

Sheet 230c

1. ~~United States of America~~
2. United States of America Ute Indians
3. ~~Lucius R. & Inez D. Swasey~~
4. ~~Jack & Viola Bleazard~~
5. ~~Orson L. Marsing~~
6. ~~Helen B. Mott~~
7. ~~Lloyd Remund~~
8. ~~Henry A. Remund~~
9. ~~Emil Munz~~
10. ~~Allen Dickey~~
11. Edmund O. Bench
12. ~~James P. & Zella Grant~~
13. ~~Arnold & Martha Munz~~
14. Van W. Killian
15. ~~Glen Remund~~
16. ~~Wm. H. Seaton~~
17. ~~John B. Abbott~~
18. ~~Pearl A. Meacham~~
19. ~~Helen B. Mott~~
20. ~~Arnold Robbins~~

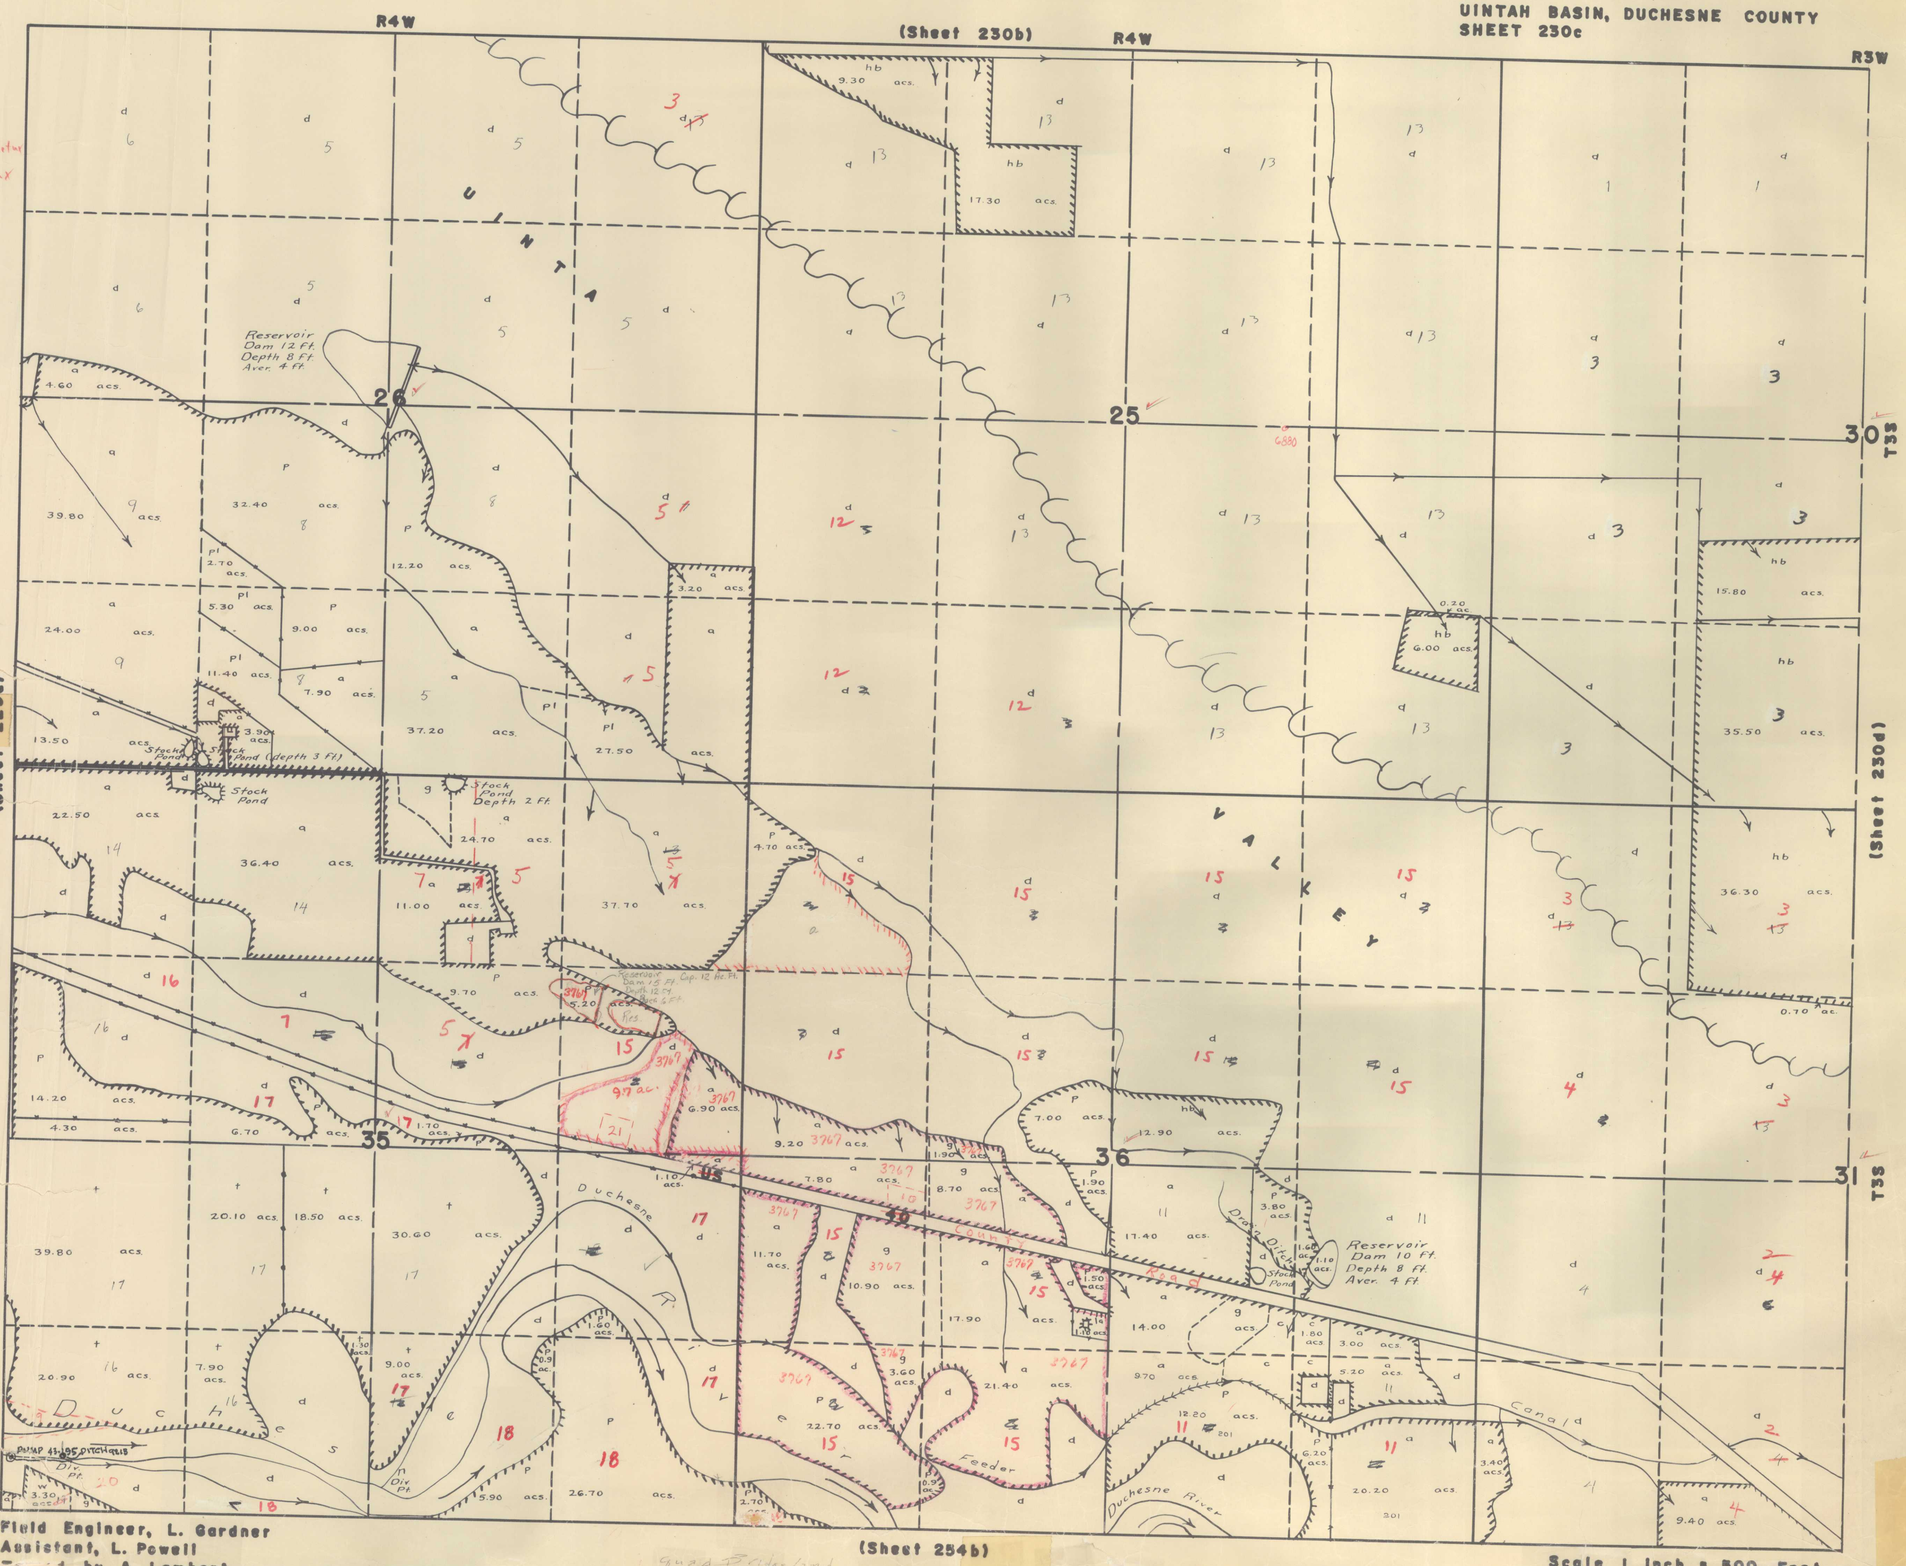

Field Engineer, L. Gardner
Assistant, L. Powell
Traced by A. Lambert

Scale 1 inch = 500 Feet
Surveyed 1958
Traced 1959

Sheet 230c